
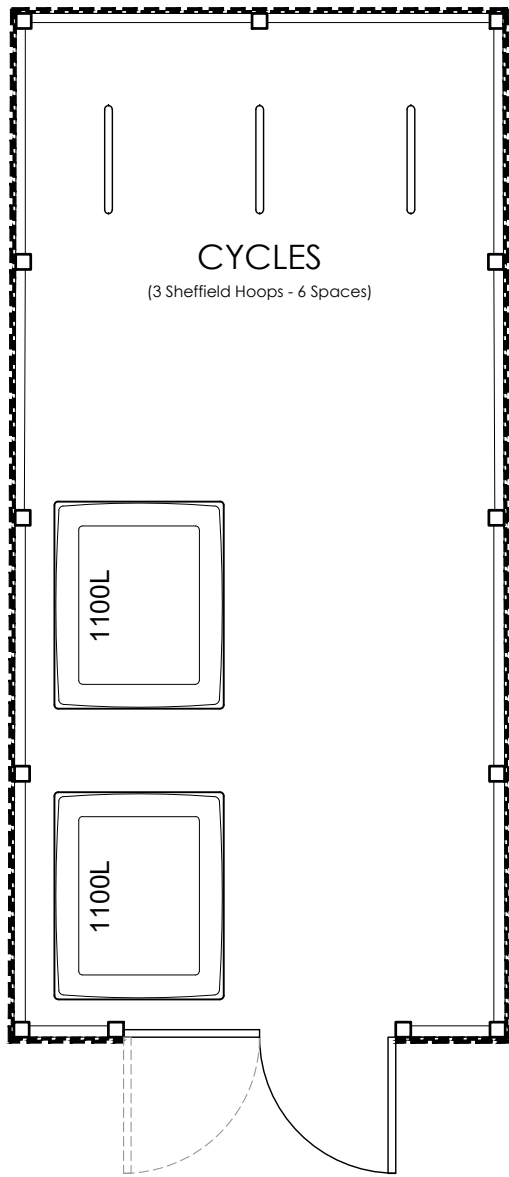


Rev.	Date	Note	Author	Checked

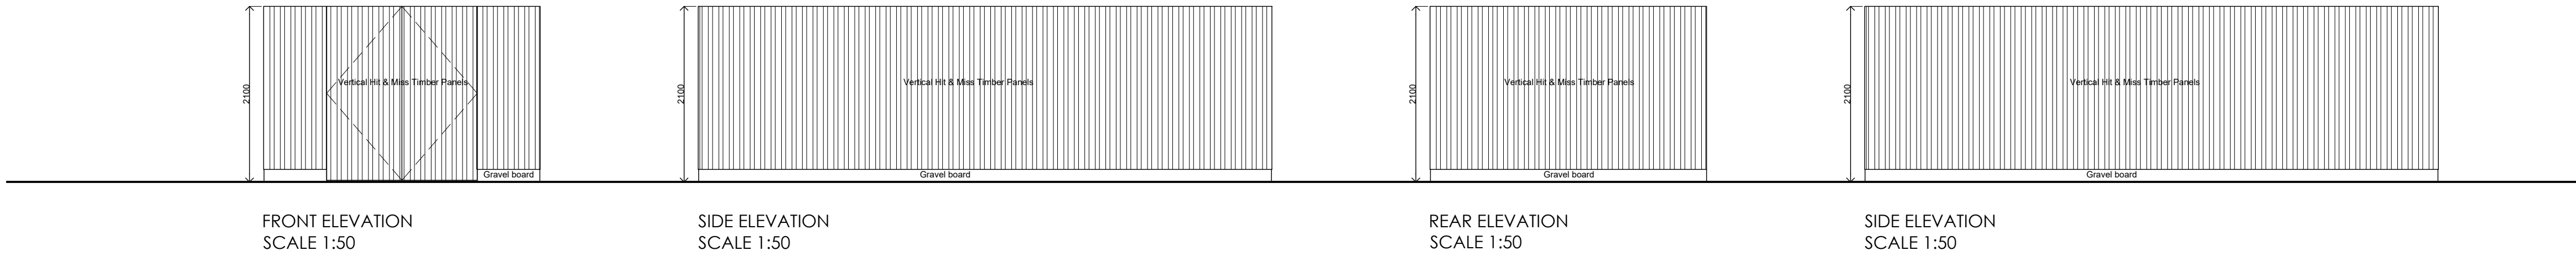

PLAN
SCALE 1:50

	Project	NEW DWELLINGS FONTWELL AVENUE WEST SUSSEX		Drawing	BIN & CYCLE STORE	
	Client	HAMPSHIRE HOMES		Job-Dwg Number	20072-BR-3-50	Rev.
	Status	INFORMATION		 www.jp.a.design JPA - PORTSMOUTH 117 Highland Road, Southsea, Portsmouth, PO4 9DD t: +44(0)2394 002 897		
	Scale	1:50 (1:100@A3)	Sheet Size			
	Author	SOL	Checked	RR	Date	22/04/21