


Rev.	Date	Note	Author	Checked

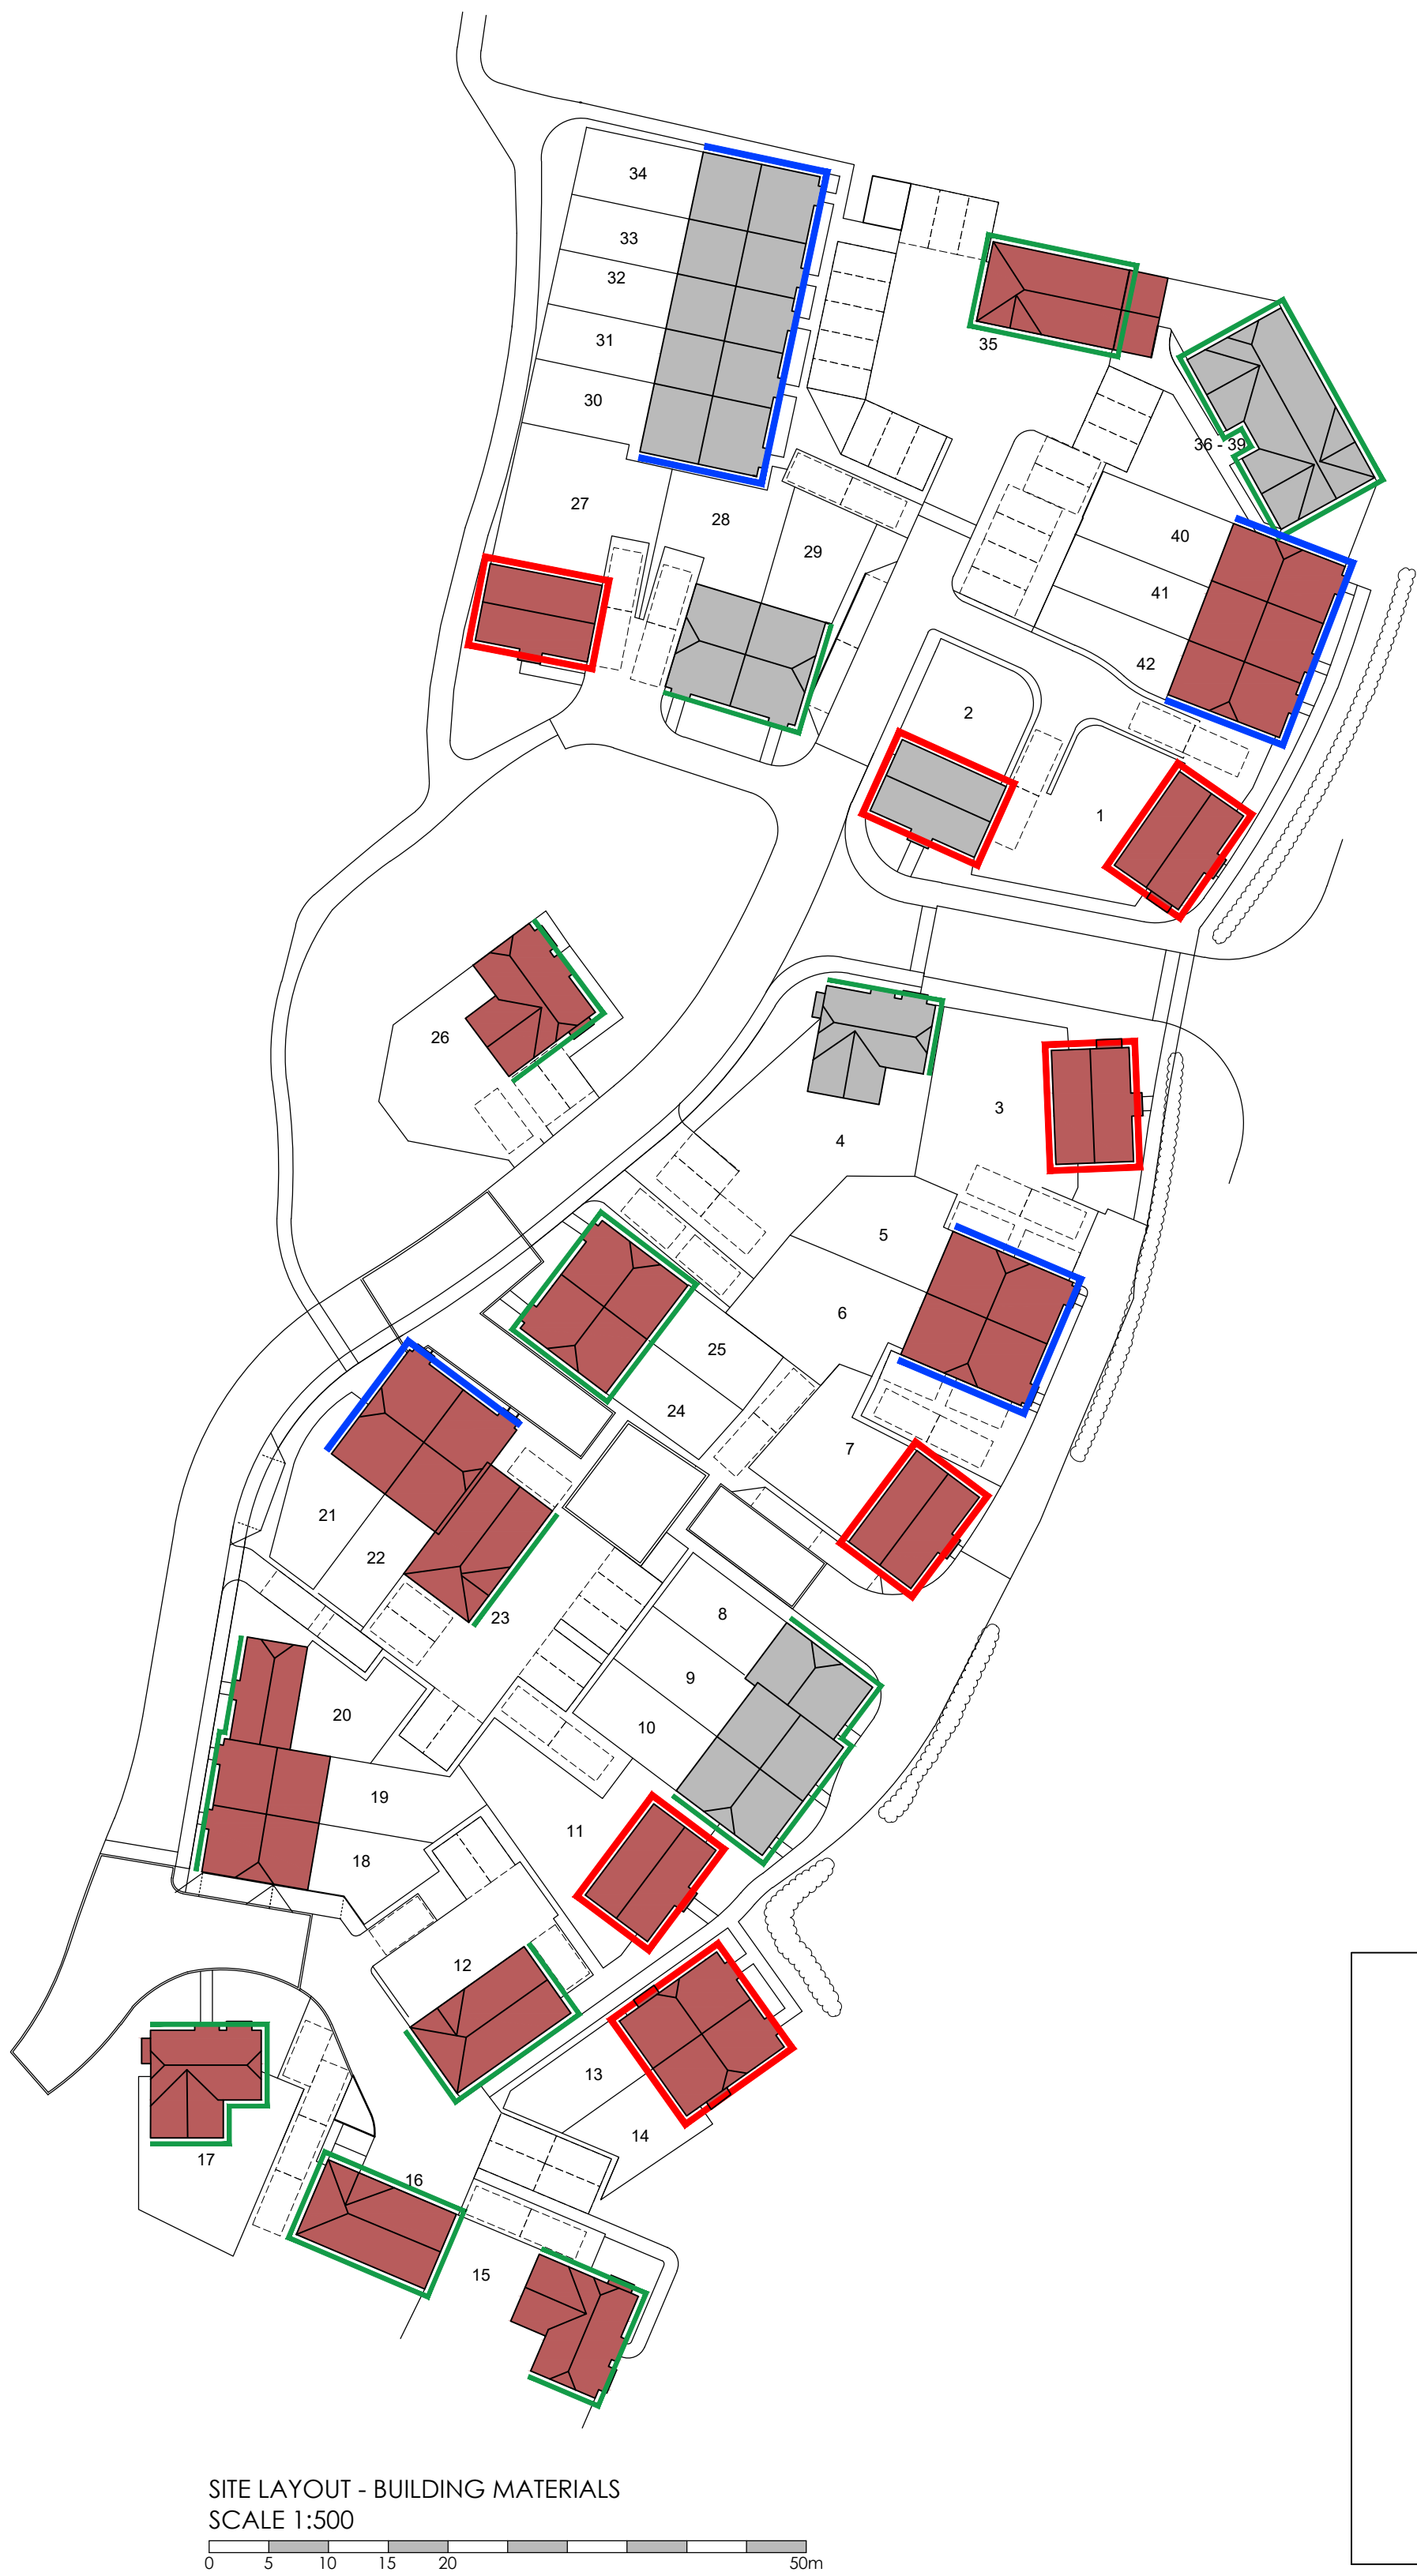

Materials schedule

Plot No.	Housetype	Handing	No. of Bedrooms	Tenure	Brick	Weather-board	Detail Brick	Roof Tile
1	3 Bed bay	AS	3	Private	B1	-	B3	RT1
2	3 Bed Det	AS	3	Private	B1	-	B3	RT2
3	3 Bed bay	OP	3	Private	B1	-	B3	RT1
4	4 Bed Det	AS	4	Private	B1	W1	-	RT2
5	Block 1 - 3BC	AS	3	Private	B2	-	-	RT1
6	Block 1 - 3BC	AS	3	Private	B2	-	-	RT1
7	3 Bed Det	AS	3	Private	B1	-	B3	RT1
8	Block 2 - 3BB	AS	3	Private	B1	W1	-	RT2
9	Block 2 - 3BB	AS	3	Private	B1	W1	-	RT2
10	Block 2 - 3BB	AS	3	Private	B1	W1	-	RT2
11	3 Bed Det	AS	3	Private	B1	-	B3	RT1
12	FOG 1	AS	2	Private	B1	W1	-	RT1
13	Block 3 - 2BB	AS	2	Private	B1	-	B3	RT1
14	Block 3 - 2BB	AS	2	Private	B1	-	B3	RT1
15	4 Bed Det	AS	4	Private	B1	W1	-	RT1
16	FOG 2	AS	2	Private	B1	W1	-	RT1
17	4 Bed Det	AS	4	Private	B1	W1	-	RT1
18	Block 4 - 3BB	AS	3	Private	B1	W1	-	RT1
19	Block 4 - 3BB	AS	3	Private	B1	W1	-	RT1
20	Block 4 - 2BC	AS	2	Private	B1	W1	-	RT1
21	Block 5 - 3BC	AS	3	Private	B2	-	-	RT1
22	Block 5 - 3BC	AS	3	Private	B2	-	-	RT1
23	Block 5 - FOG 1	AS	2	Private	B1	W1	-	RT1
24	Block 6 - 3BB	AS	3	Private	B1	W1	-	RT1
25	Block 6 - 3BB	AS	3	Private	B1	W1	-	RT1
26	4 Bed Det	OP	4	Private	B1	W1	-	RT1
27	3 Bed Det	AS	3	Private	B1	-	B3	RT1
28	Block 6 - 3BB	AS	3	Private	B1	W1	-	RT2
29	Block 6 - 3BB	AS	3	Private	B1	W1	-	RT2
30	Block 7 - 102	AS	3	Affordable	B2	-	B3	RT2
31	Block 7 - 2BA	AS	2	Affordable	B2	-	-	RT2
32	Block 7 - 2BA	AS	2	Affordable	B2	-	-	RT2
33	Block 7 - 2BA	AS	2	Affordable	B2	-	-	RT2
34	Block 7 - 3BA	AS	3	Affordable	B2	-	B3	RT2
35	FOG 2	OP	2	Affordable	B1	W1	-	RT1
36	Flat	AS	1	Affordable	B1	W1	-	RT2
37	Flat	AS	1	Affordable	B1	W1	-	RT2
38	Flat	AS	1	Affordable	B1	W1	-	RT2
39	Flat	AS	1	Affordable	B1	W1	-	RT2
40	Block 8 - 3BA	AS	3	Affordable	B2	-	B3	RT1
41	Block 8 - 2BA	AS	2	Affordable	B2	-	-	RT1
42	Block 8 - 2BA	AS	2	Affordable	B2	-	-	RT1

DRAFT

	Project	NEW DWELLINGS FONTWELL AVENUE WEST SUSSEX			Drawing	SITE LAYOUT - BUILDING MATERIALS			
	Client	HAMPSHIRE HOMES			Job-Dwg Number	20072-PL-2-05		Rev.	-
	Status	PLANNING							
	Scale	1:500		Sheet Size	A1				
	Author	RH/LB	Checked	PW	Date	05/03/2021			
 www.jp.a.design JPA - PORTSMOUTH 117 Highland Road, Southsea, Portsmouth, PO4 9DD t: +44(0)2394 002 897									