
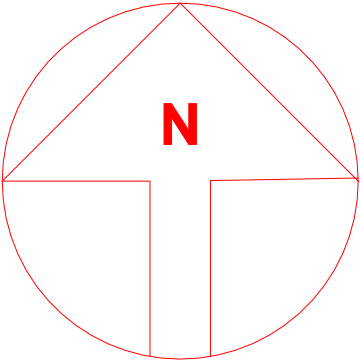


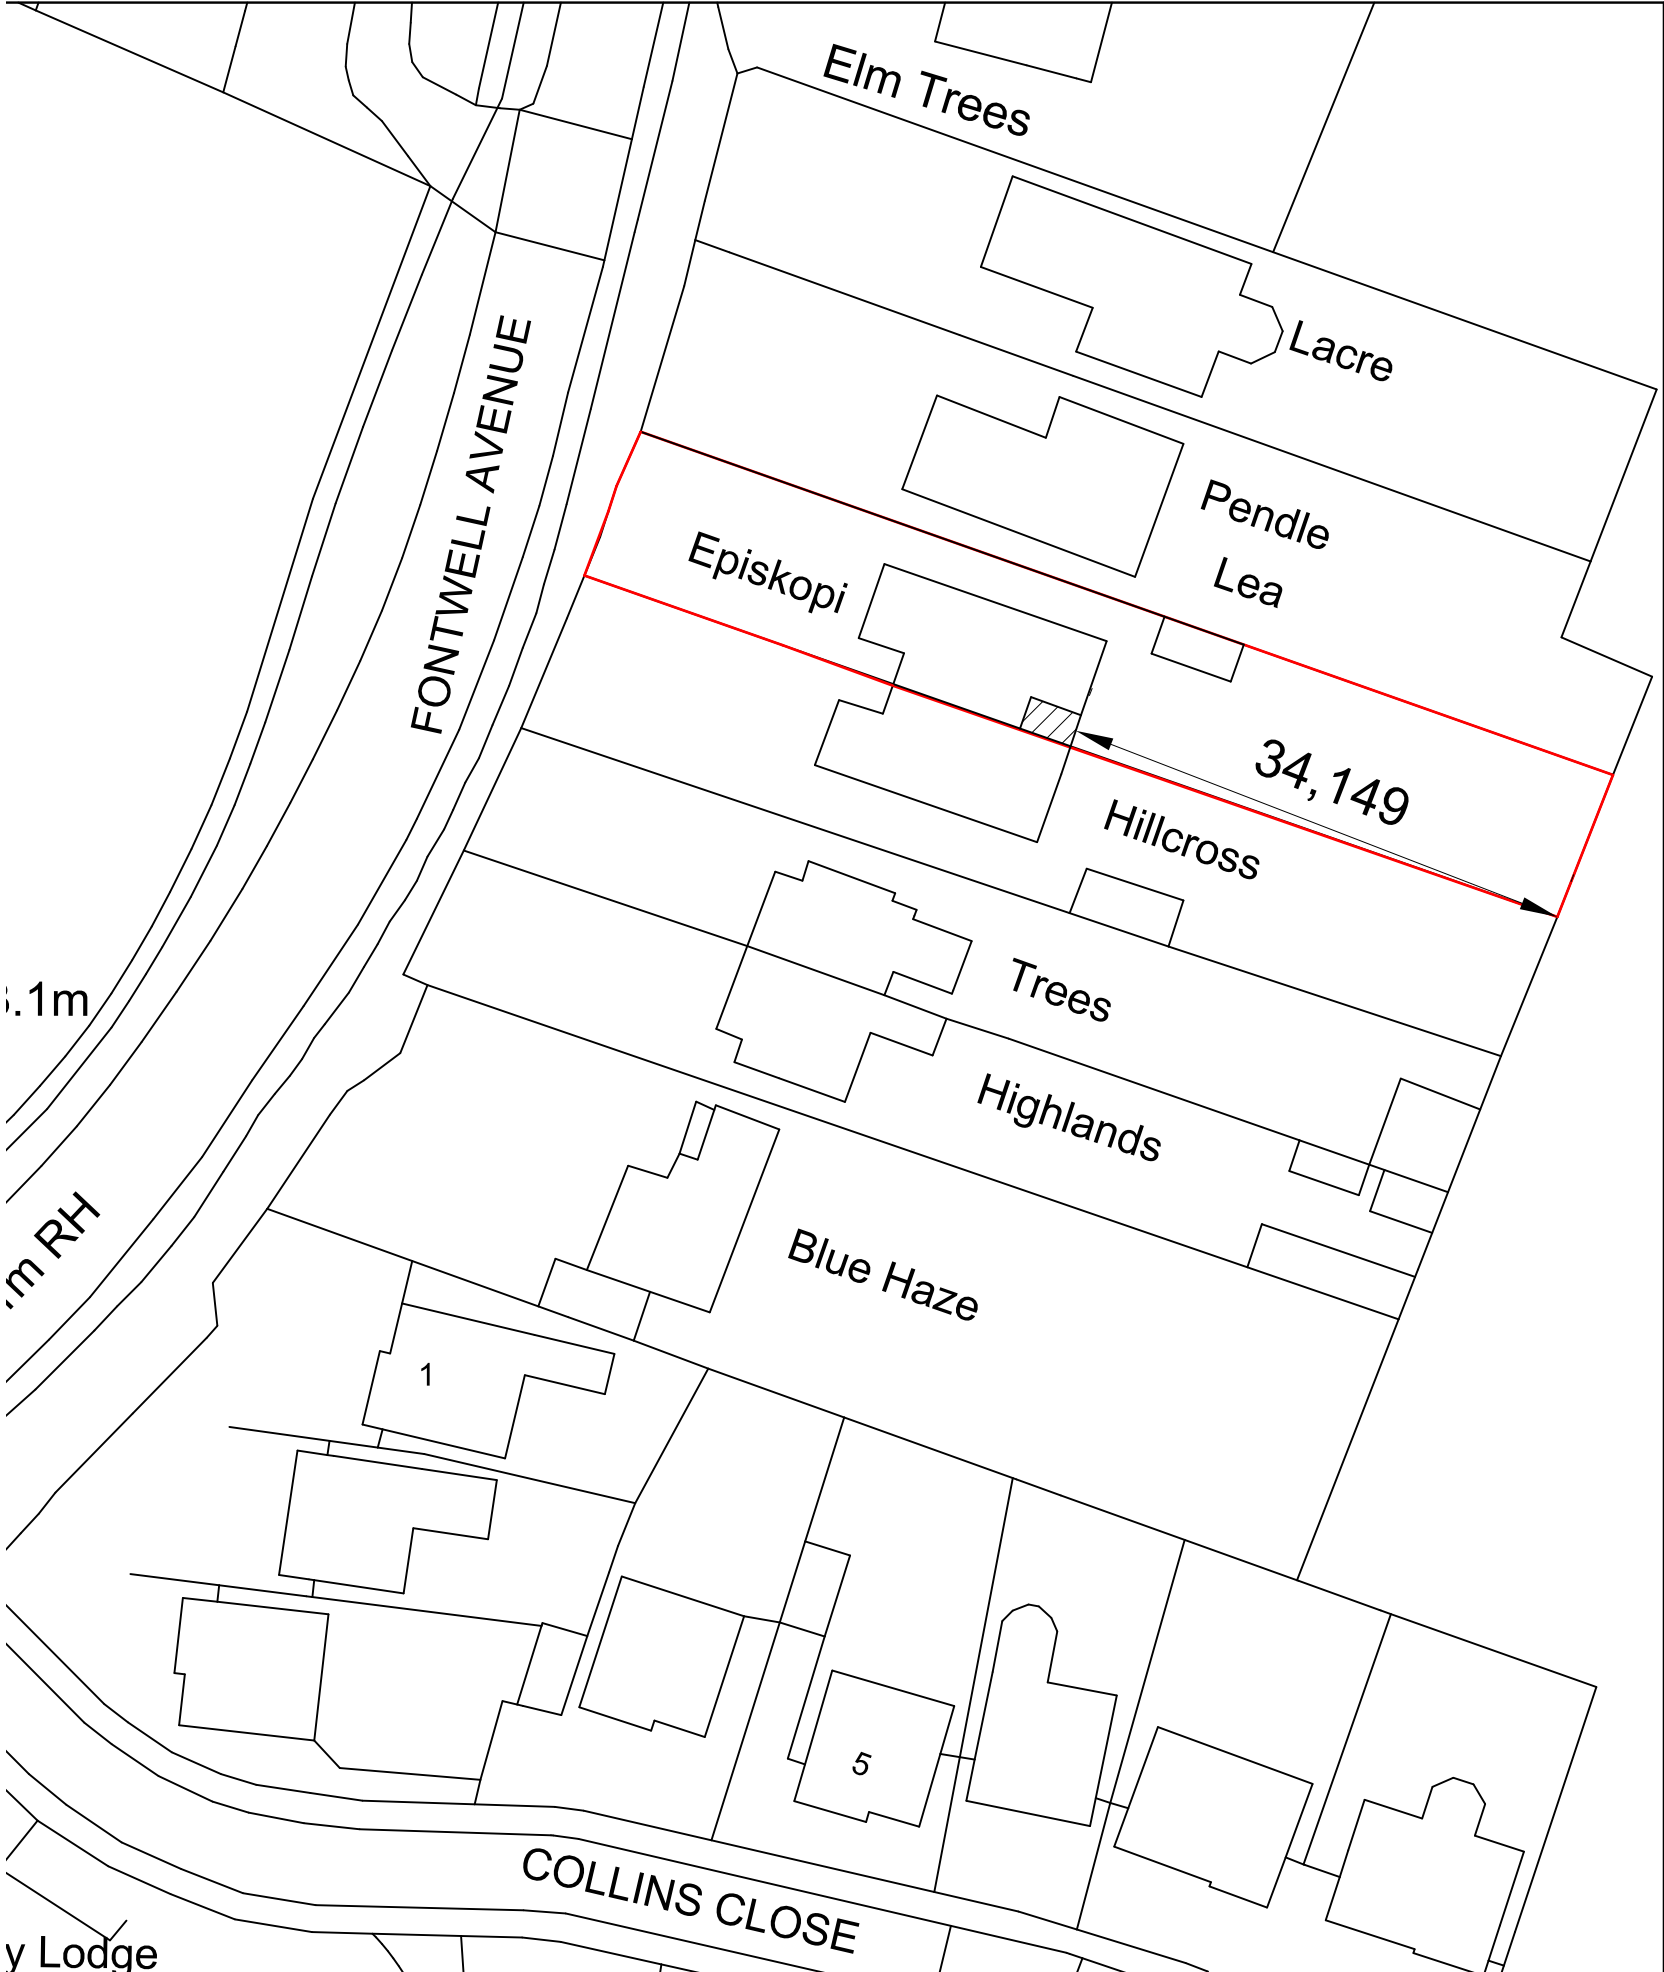

| REVISIONS   |                |
|---|----------------|
|   |                |
|   |                |
| <b>Notes</b><br>1. These are computerised drawings for the purposes of obtaining planning & building regulations approvals & are based on certain overall measurements.<br>2. Dimensions shown must not be relied upon and must be checked on site and verified prior to commencement of work.<br>3. Where applicable this drawing is to be read in conjunction with other consultants' drawings & calculations.<br>4. Do not scale from these drawings, except for planning purposes<br>5. Any Work undertaken prior to Planning and Building Regulations Approval is done so entirely at the Client/Contractors own risk<br>© 2019    - T. Murray |                |
| <b>TIM MURRAY CBuildE MCABE</b><br>BUILDING CONSULTANT<br>48 Pier Road<br>Littlehampton<br>West Sussex, BN17 5LP<br>Tel: 01903 730228   |                |
| <b>PROJECT DETAIL</b><br>EPISCOPI, FONTWELL AVENUE,<br>EASTERGATE, WEST SUSSEX PO20 3RU   |                |
| <b>EXTENSION</b><br>FOR: NANCY HARDY   |                |
| DRAWING<br>BLOCK PLAN<br>DATE: JULY 2019<br>DRAWN: T. Murray   | SCALE<br>1/500 |
| DRAWING: 19/51/3   | REVISION:      |
|   |                |