




1 SITE LOCATION PLAN - AS EXISTING
Scale: 1:1250

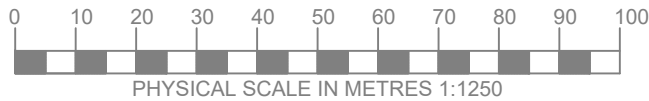

Notes
This drawing has been prepared for the purpose of gaining planning permission only and does not purport to be a working or contractual drawing and should not be used for any building or contractual purposes.
This drawing has been prepared based on survey drawings and information prepared by others.
All dimensions and levels on all drawings must be checked and verified on site before commencement of works.

© Copyright
This drawing is the property of B Newton Architecture. No disclosure or copy of it may be made without the written permission of B Newton Architecture.



Revisions		
Date	Rev	Details
23/04/2022	/	Issued for Planning



B.Newton Architecture
B.Newton Architecture
Chichester, West Sussex
T: +44 788 609 1177
E: bnewtonarchitecture@gmail.com

Project Title & Address
6 Collins Close
Eastergate, Chichester
West Sussex, PO20 3JT

Drawing Title
Site Location Plan
as Existing

Scale	Creation Date	Status
1:1250@A3	Apr 2022	PLAN
Project No.	Drawing No.	Revision
130	001	/

ARUN DISTRICT COUNCIL BN/55/22/HH