IF IN DOUBT - ASK

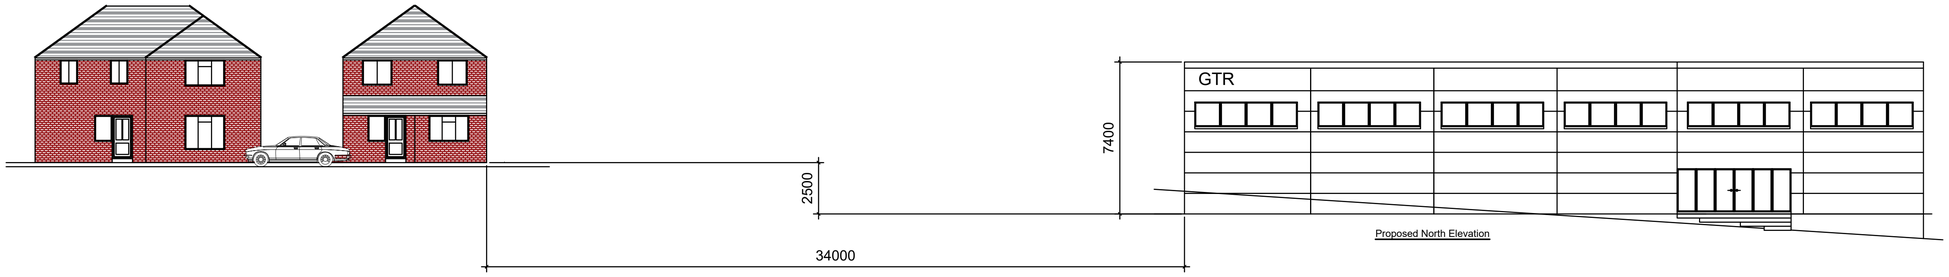

RURAL ASSOCIATES
Planning, Procurement, Project Co-ordination
Agricultural and Rural
Yapton Lodge, North End Road
Yapton, Nr Arundel
West Sussex, BN18 0DT
Tel 01243 555420 Fax 01243 555421 Mobile 07850 514093
E-mail ruralass@yaptonlodge.co.uk

CLIENT GTR LTD
Denmans Lane
Fontwell
BN18 0SH

DRAWING Street scene for proposed factory unit at -
GTR
Arundel Road
Fontwell

REV	DESCRIPTION	DATE	BY
Rev. 1	Sales Issue 04–02–20 M.T		

Copyright © 2018 Rural Associates Ltd.
All rights reserved. No part of this drawing may be altered, traced, copied, electronically scanned, or photographed with out the consent of Rural Associates Ltd.
Neither may this drawing or part of it be used for any purpose other than for which it was issued without the consent of Rural Associates Ltd.

SCALE 1 : 150 on A1

DRAWN M.T.

DATE 04–02–20

DRAWING No. 1725

ARUN DISTRICT COUNCIL BN/0719/RES