

 



General staff parking

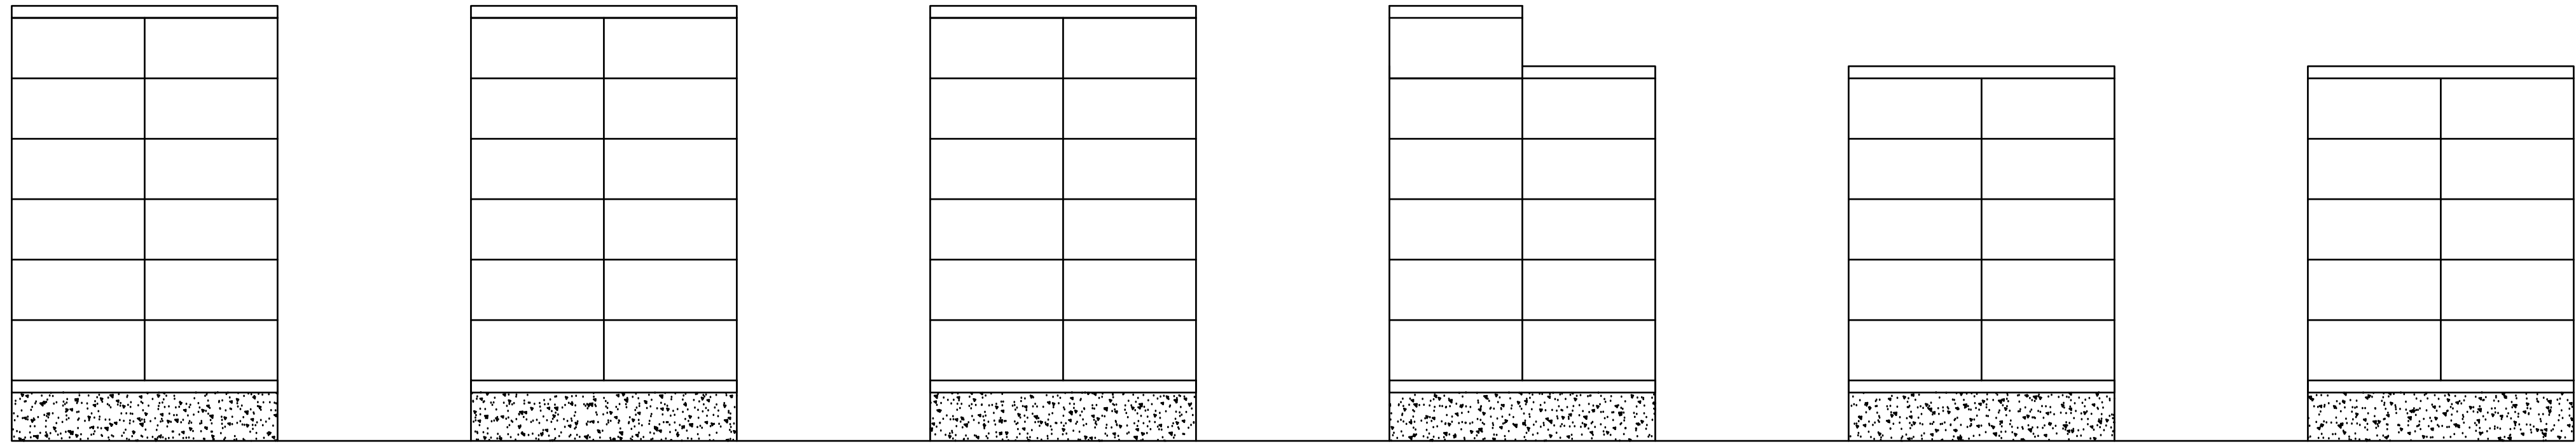

Zebra crossing

 


Zebra crossing

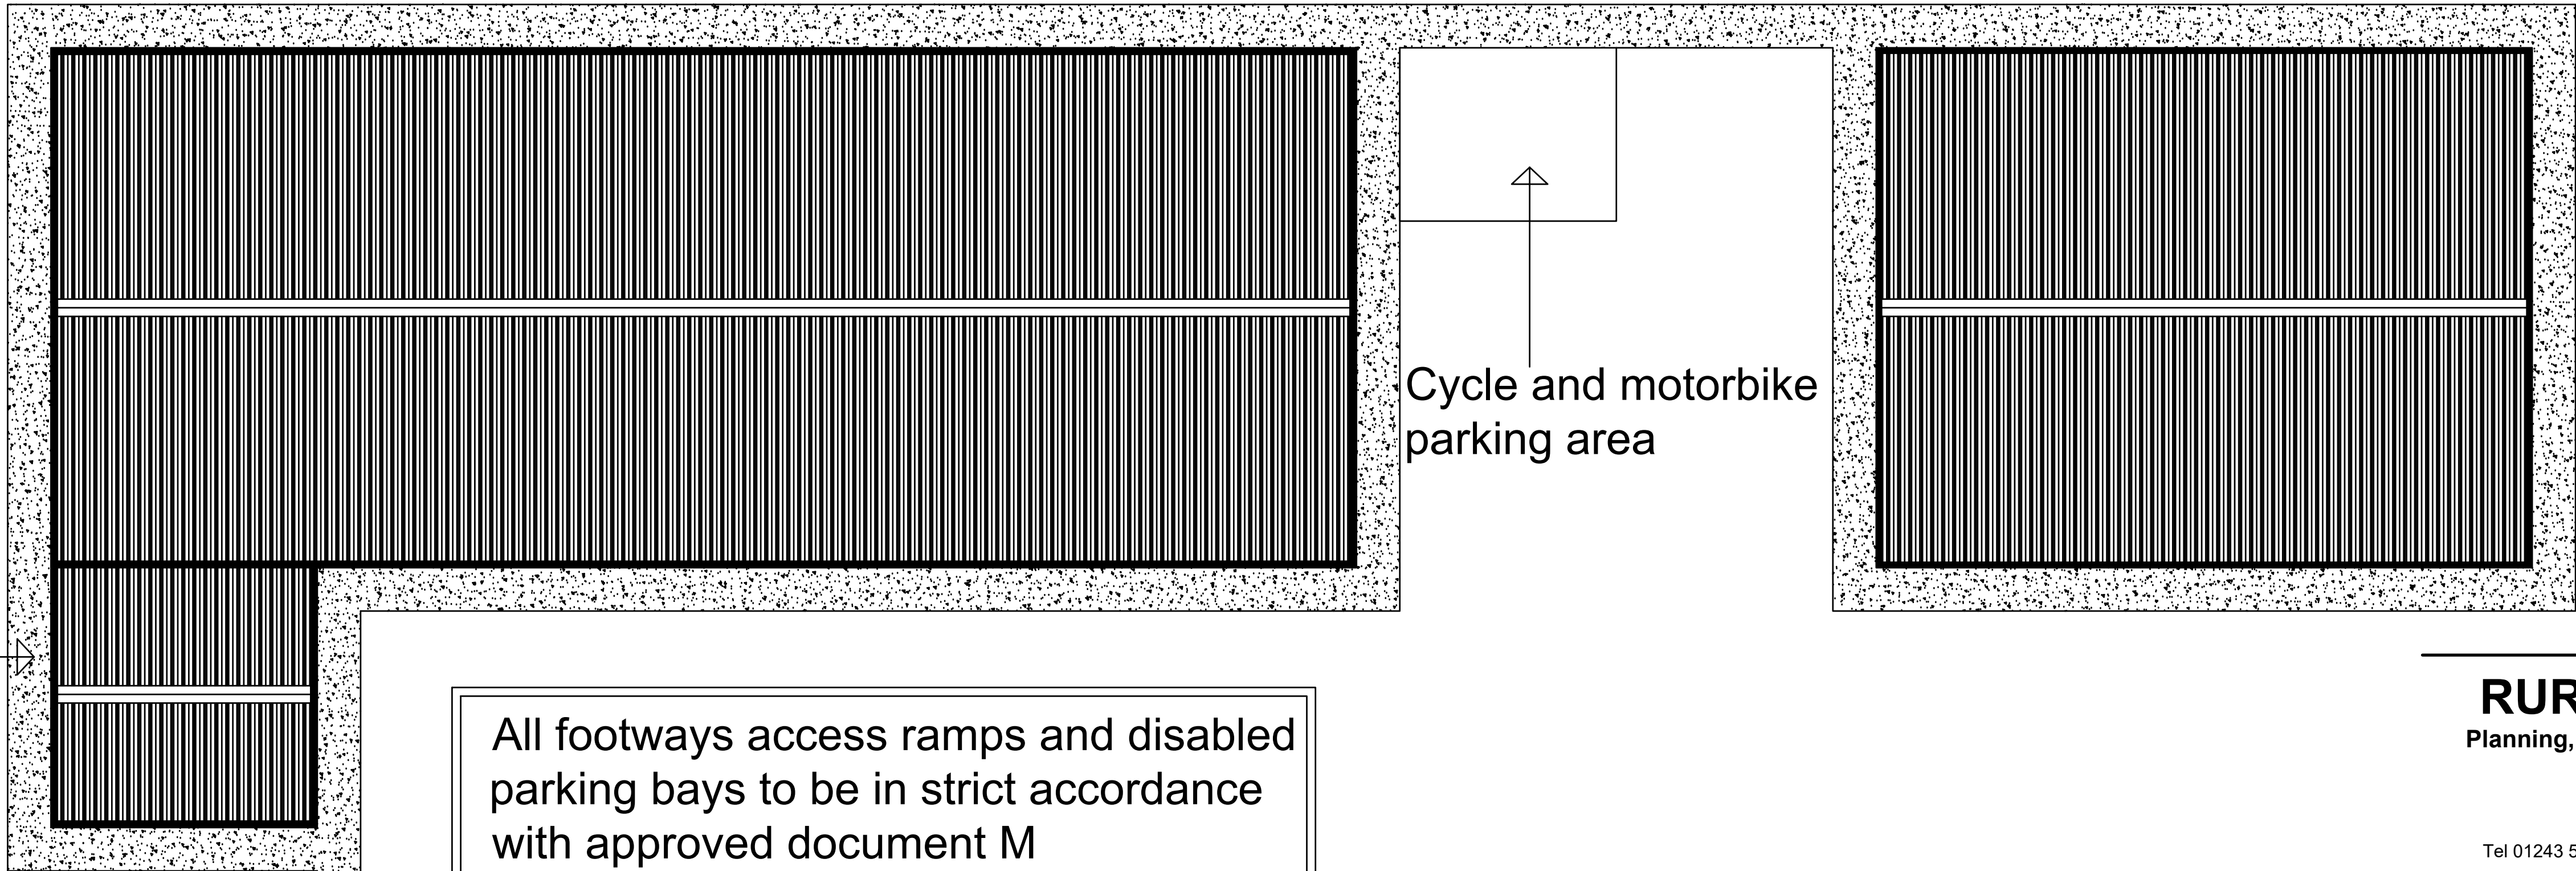

Main entrance

Zebra crossing

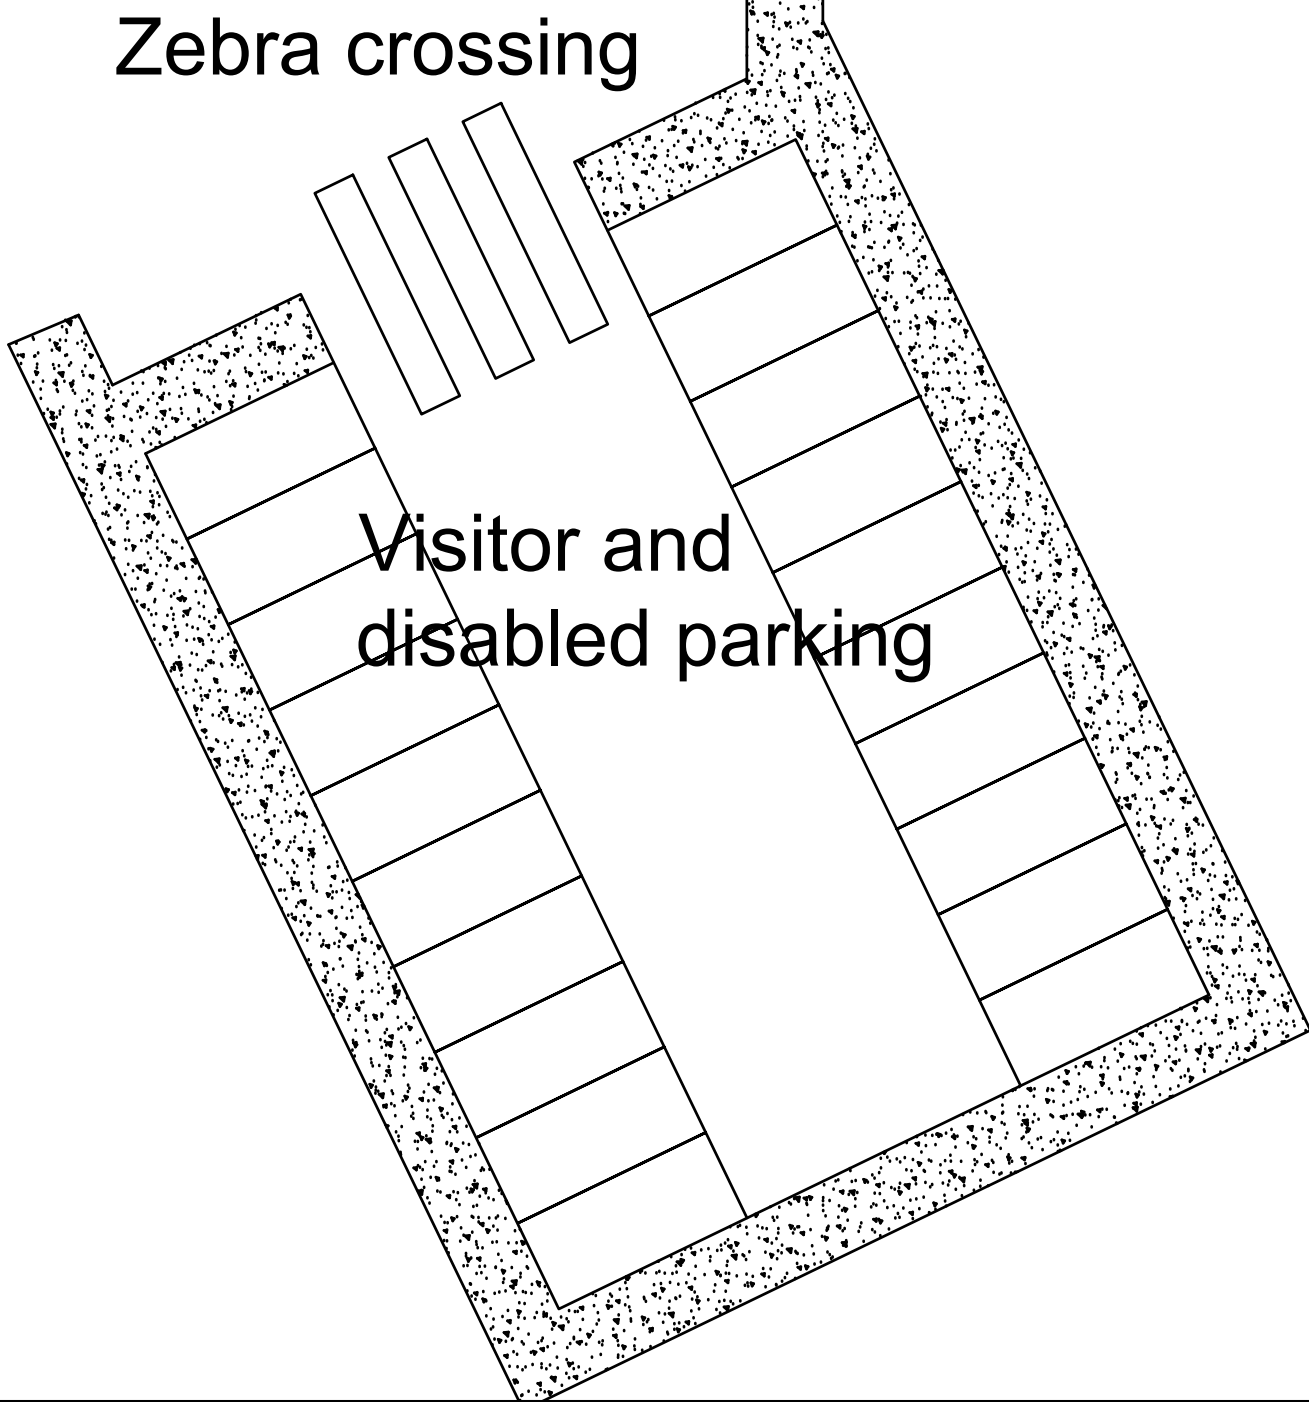

Visitor and disabled parking

RURAL ASSOCIATES

Planning, Procurement, Project Co-ordination

Agricultural and Rural
Yapton Lodge, North End Road
Yapton, Nr Arundel
West Sussex, BN18 0DT

Tel 01243 555420 Fax 01243 555421 Mobile 07850 514093
E-mail ruralass@yaptonlodge.co.uk

CLIENT GTR LTD
Denmans Lane
Fontwell
BN18 0SH

DRAWING Street scene for proposed factory unit at -
GTR
Arundel Road
Fontwell

REV	DESCRIPTION	DATE	BY
Rev. 1	Sales Issue	04-02-20	M.T

SCALE	DRAWN
1 : 150 on A1	M.T.

DATE	DRAWING No.
04-02-20	1726

Copyright © 2018 Rural Associates Ltd.
All rights reserved. No part of this drawing may be altered, traced, copied, electronically scanned, or photographed without the consent of Rural Associates Ltd.
Neither may this drawing or part of it be used for any purpose other than for which it was issued without the consent of Rural Associates Ltd.