


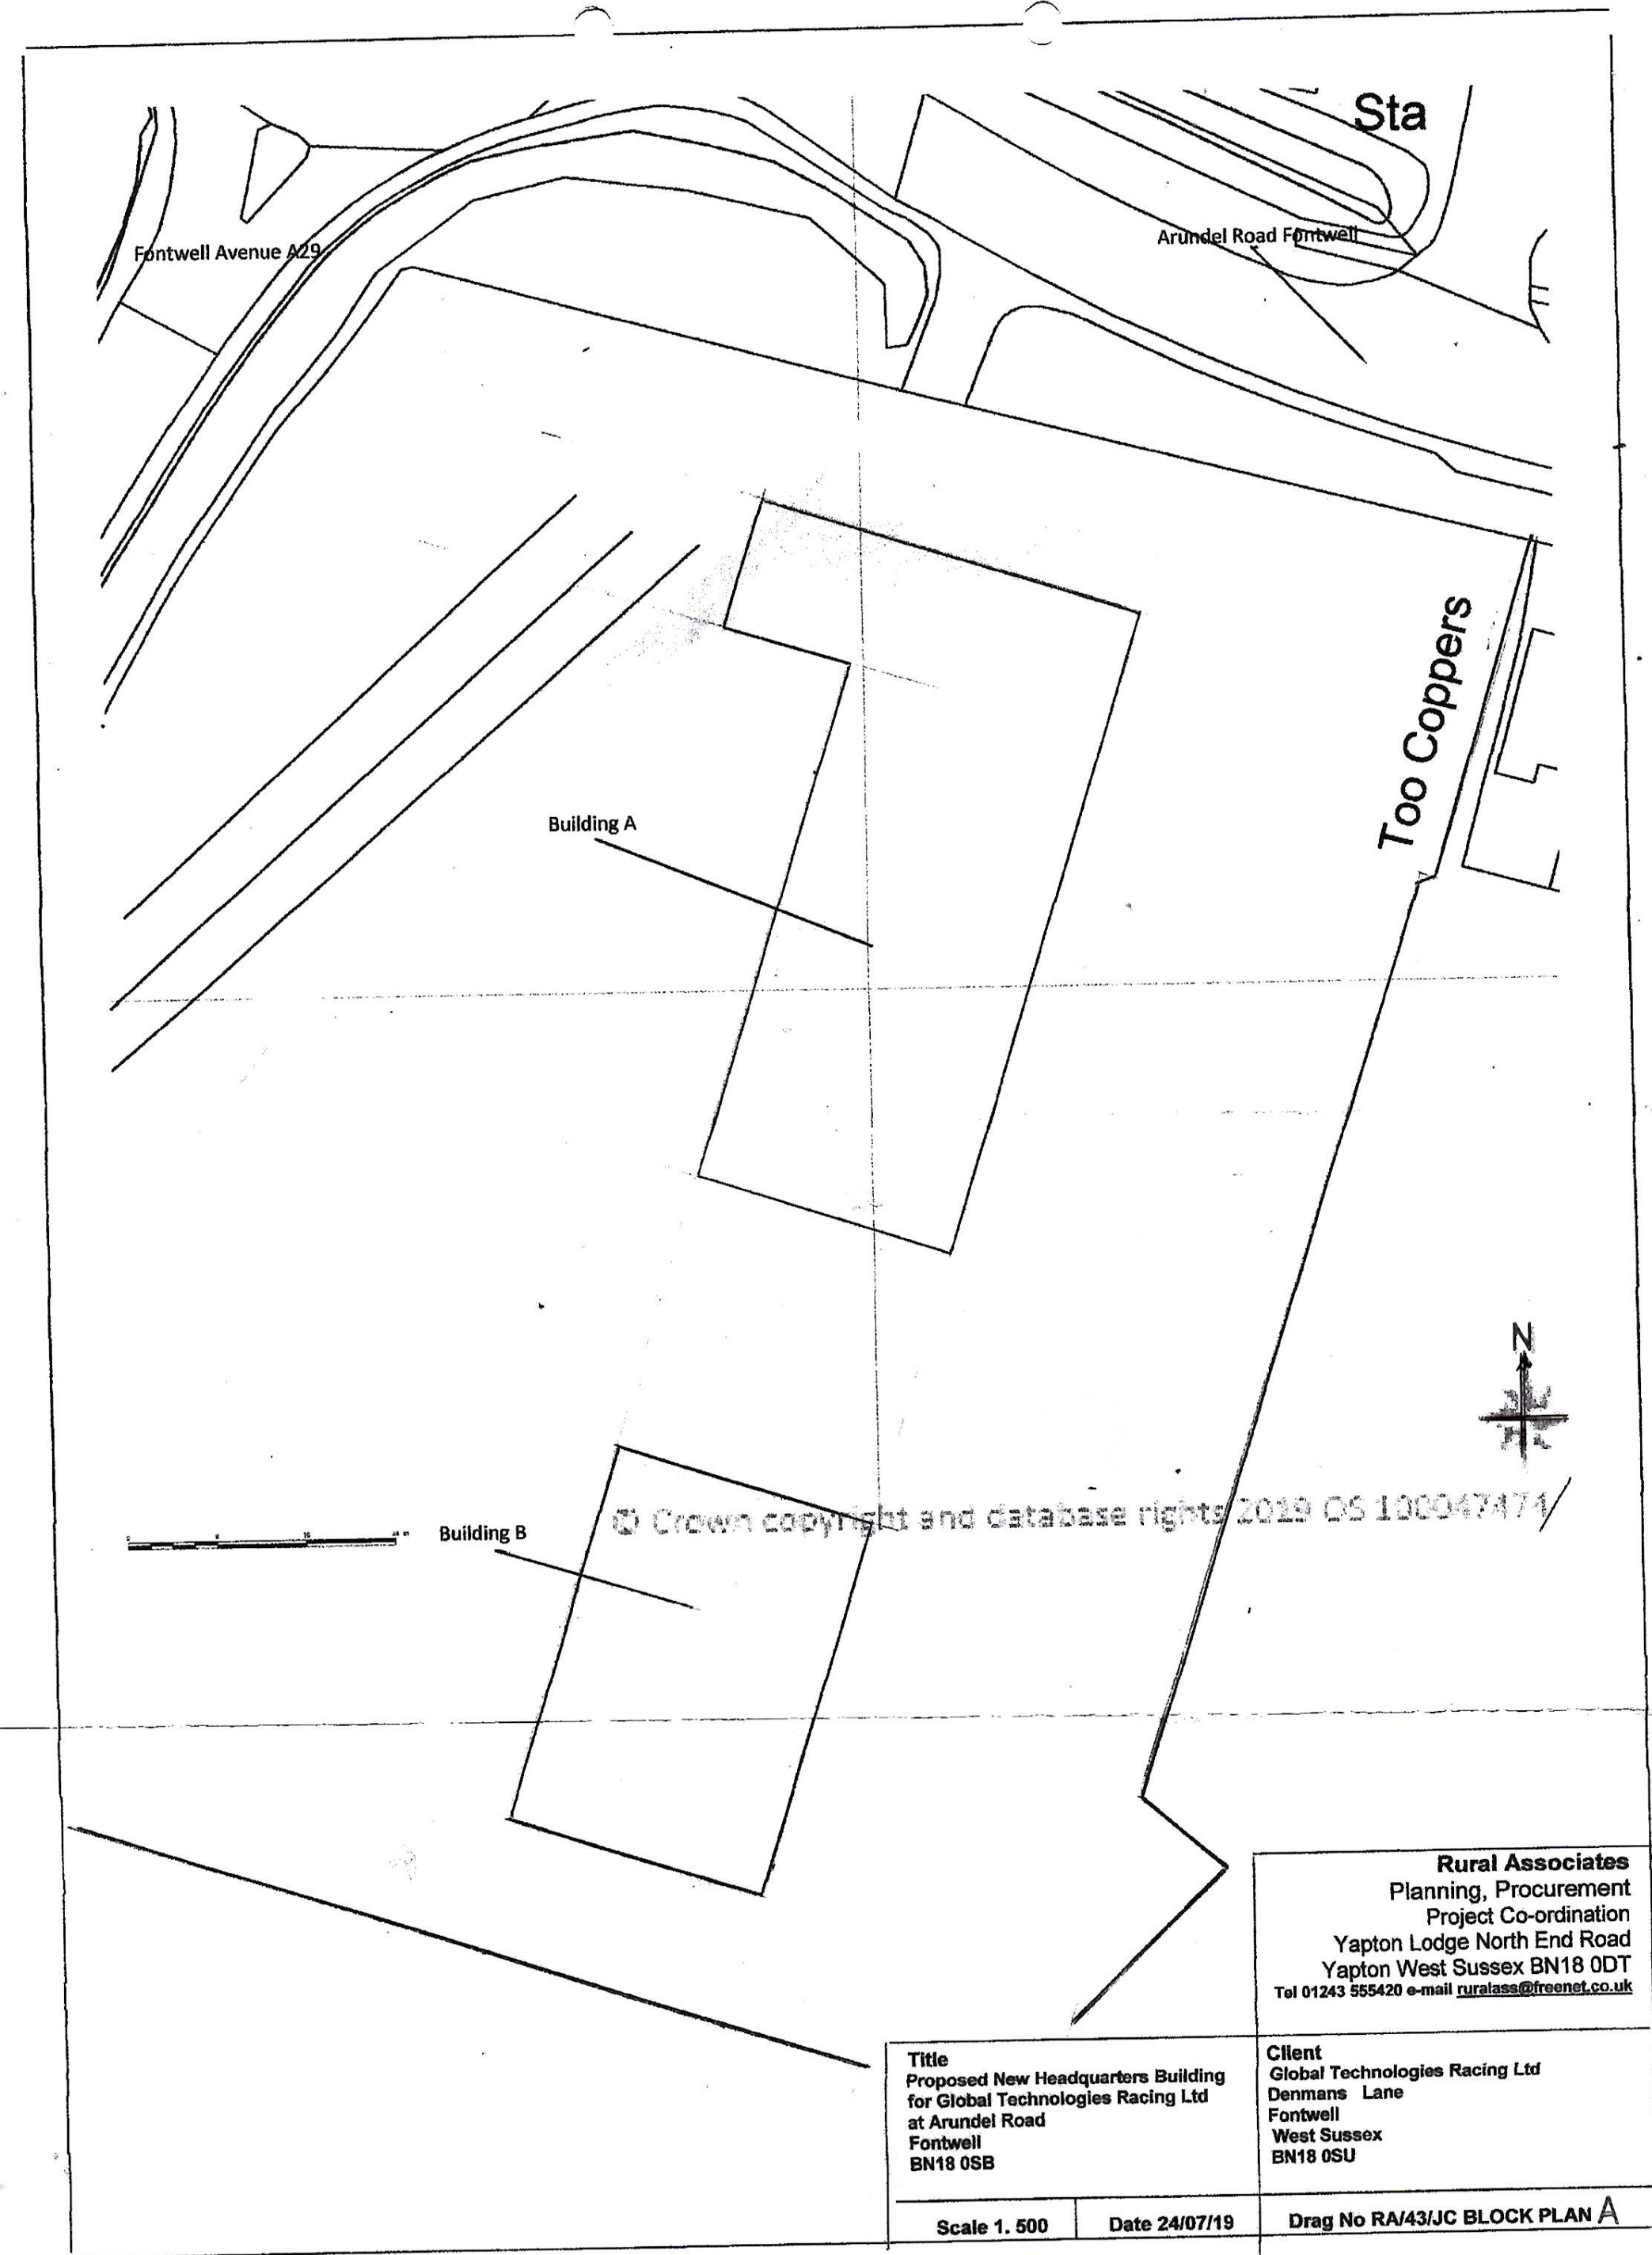

Rural Associates Planning, Procurement Project Co-ordination Yapton Lodge North End Road Yapton West Sussex BN18 0DT Tel 01243 555420 e-mail ruralass@freenet.co.uk	
Title Proposed New Headquarters Building for Global Technologies Racing Ltd at Arundel Road Fontwell BN18 0SB	Client Global Technologies Racing Ltd Denmans Lane Fontwell West Sussex BN18 0SU
Scale 1. 500	Date 24/07/19
Drag No RA/43/JC BLOCK PLAN A	