


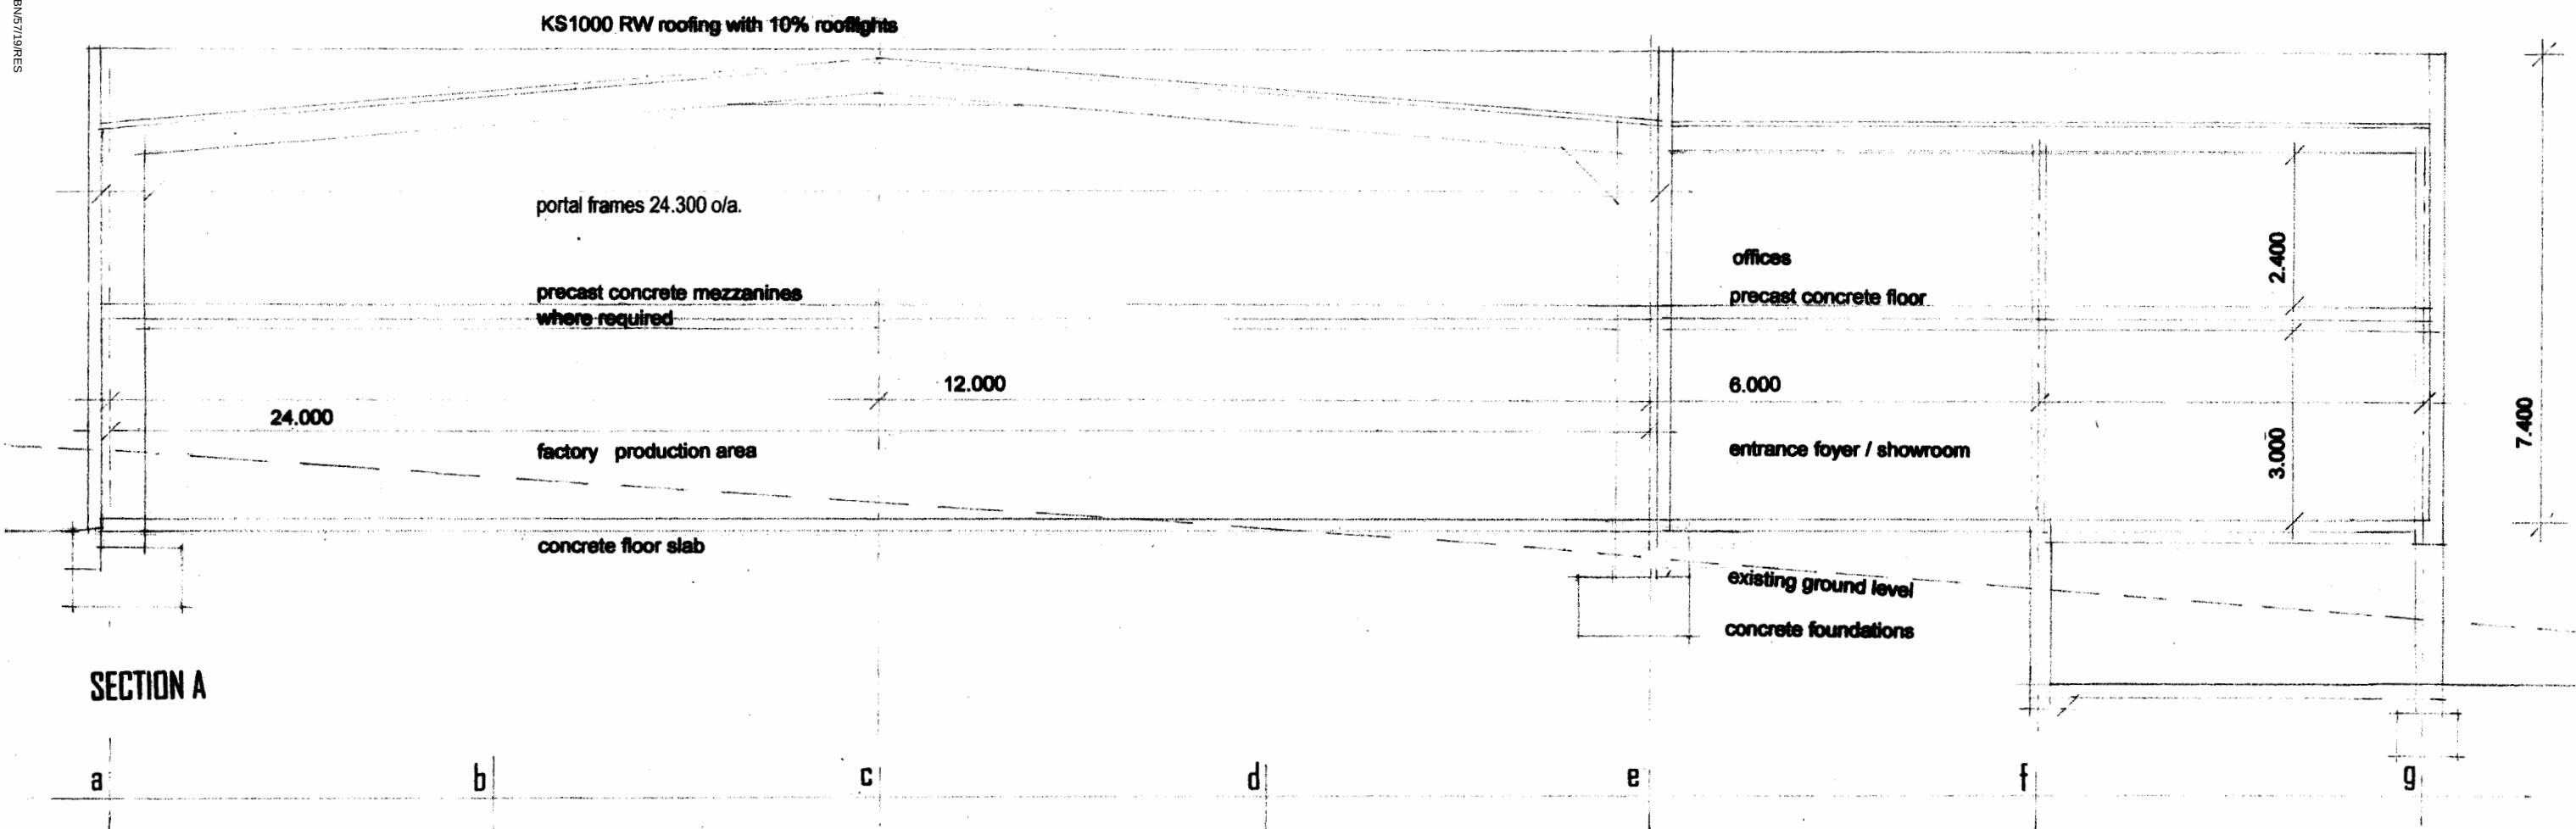

PROPOSED FACTORY FOR GTR
ARUNDEL ROAD FONTWELL WALBERTON
WEST SUSSEX BN18 0BS

ALAN BAKER ASSOCIATES

ARCHITECTS SURVEYORS PLANNING CONSULTANTS

BEACH HOUSE 38 DAVENPORT ROAD
BOGNOR REGIS WEST SUSSEX PO22 7JS
TELEPHONE 01243 840481 mob 07802 728049



DATE	DRAWN	SCALE	NUMBER
MAY 2019	A	1:100	1723. 03B

COPYRIGHT OF THIS DRAWING REMAINS THE PROPERTY OF ALAN BAKER ASSOCIATES