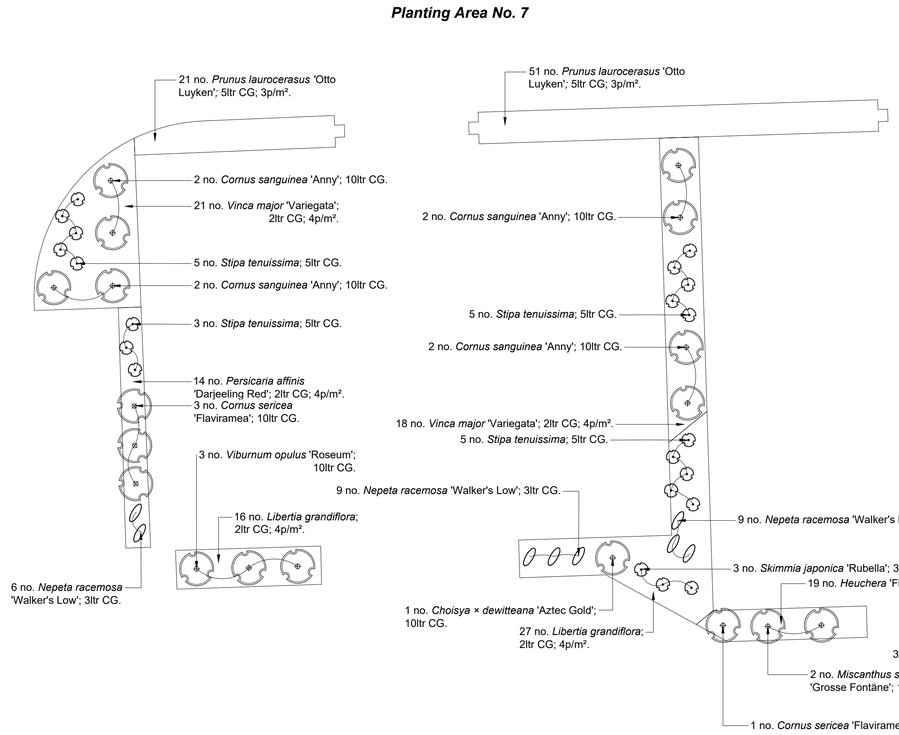

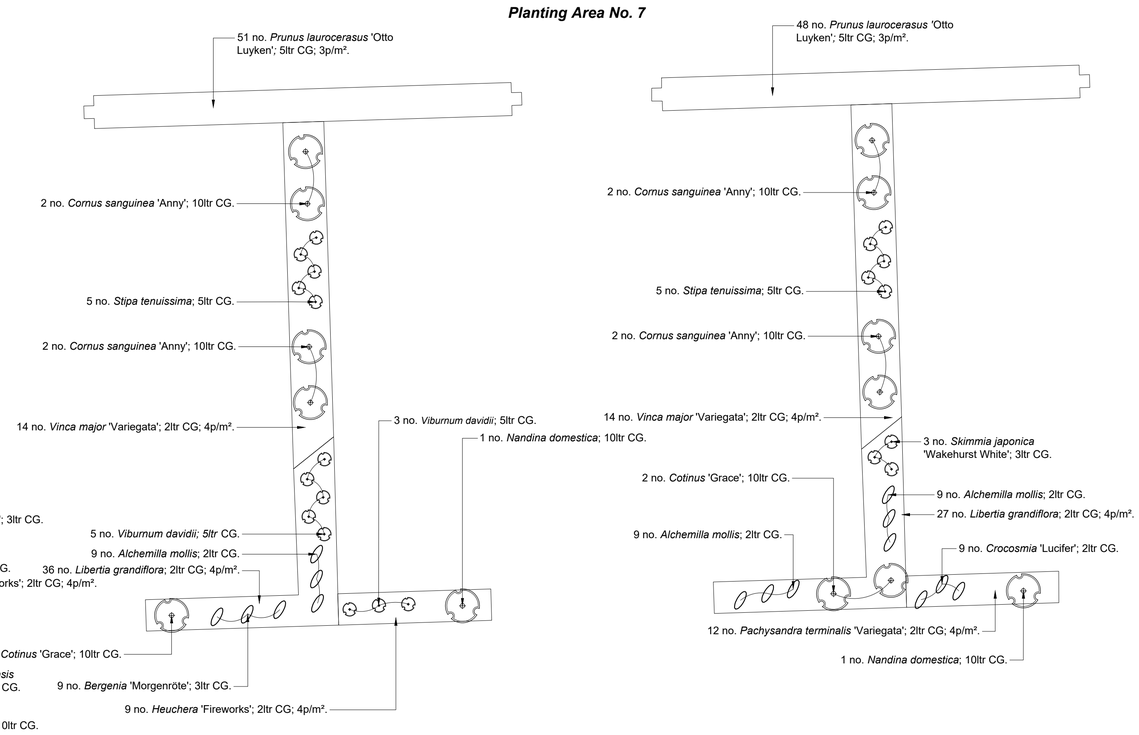

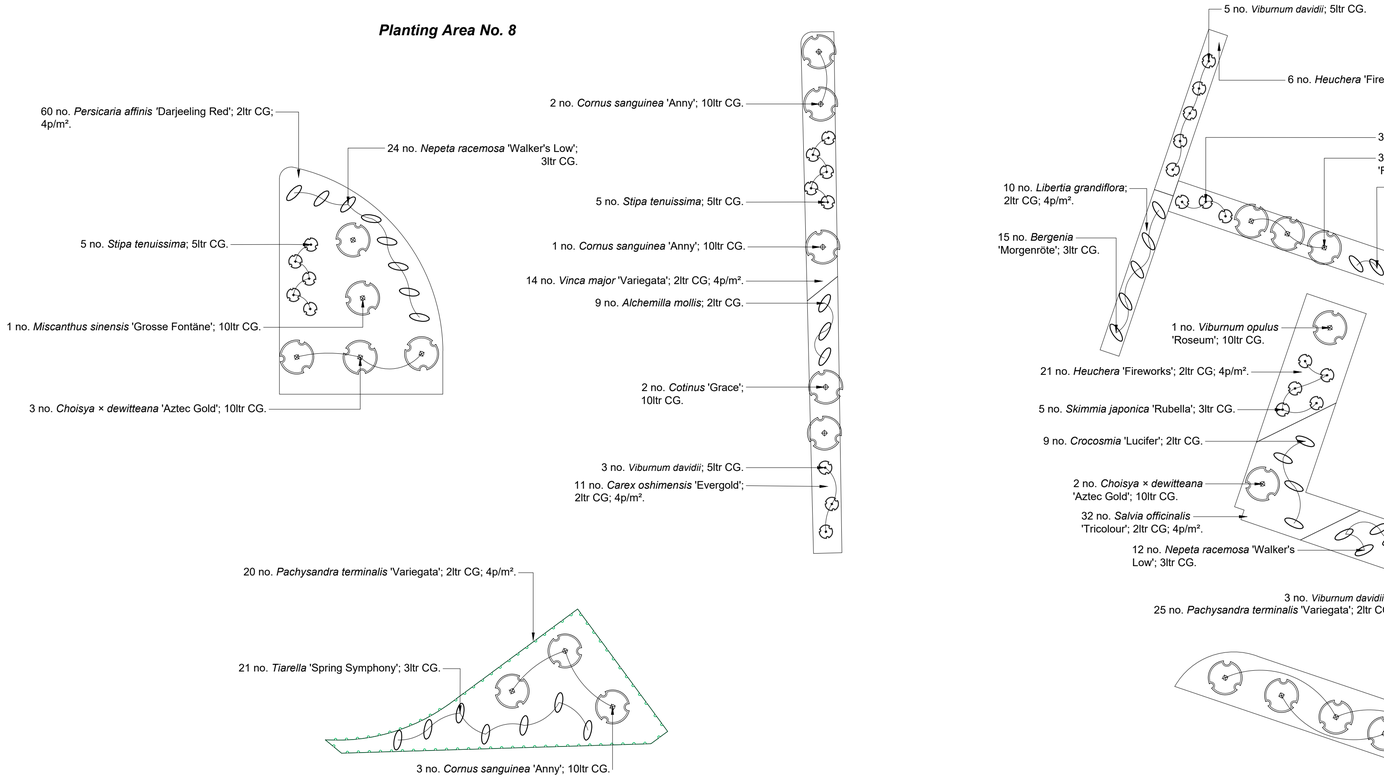

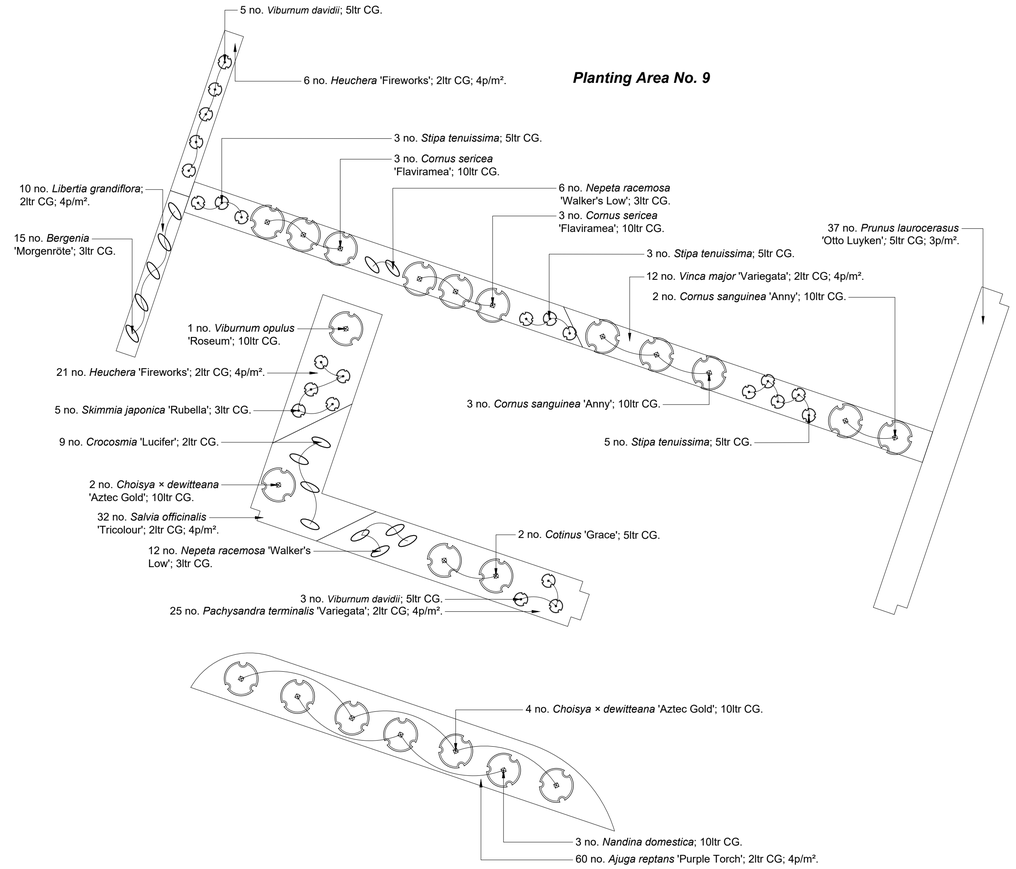

N

0 1 2.5 5 m

Scale 1:100

Detailed Planting Plan - Ornamental Planting
GTR Factory, Arundel Road, Fontwell, West Sussex

PLANNING ISSUE

Rev	Description	Date	Initials
03	Planning Issue	21.07.20	RM
02	Planning Issue	07.02.19	EZ
01	Draft Issue	31.01.19	EZ
00	Draft Issue	30.01.19	EZ

LIZARD
Landscape Design and Ecology
The Old Bank, 34 South Street, Tarring, Worthing, West Sussex, BN14 7LH
T. 01903 216033 E. lizardlandscape@btconnect.com W. lizardlandscapeecology.com

Client
Rural Associates

Project Title and Location
GTR Factory
Arundel Road, Fontwell, West Sussex

Drawing Title
Detailed Planting Plan
Ornamental Planitng

Scale	Drawn	Approved	Date
1:100@A1	EZ	DW	30.01.20

Drawing No	Revision
LLD1773-LAN-DWG-202	03

ARUN DISTRICT COUNCIL BN/57/19/RES