


ONLY SCALE FOR PLANNING PURPOSES

Copyright © 2020 Wealden Agricultural Marketing Ltd.
All rights reserved. Any layout or design concept contained within the drawing remains the intellectual property right of Wealden Agricultural Marketing Ltd and shall not be released to third parties without the written consent of Wealden Agricultural Marketing Ltd.
No part of this drawing may be altered, traced, copied, electronically scanned, or photographed with out the written consent of Wealden Agricultural Marketing Ltd.
Neither may this drawing or part of it be used for any purpose other than for which it was issued without the written consent of Wealden Agricultural Marketing Ltd.

F.F.L : 29.50

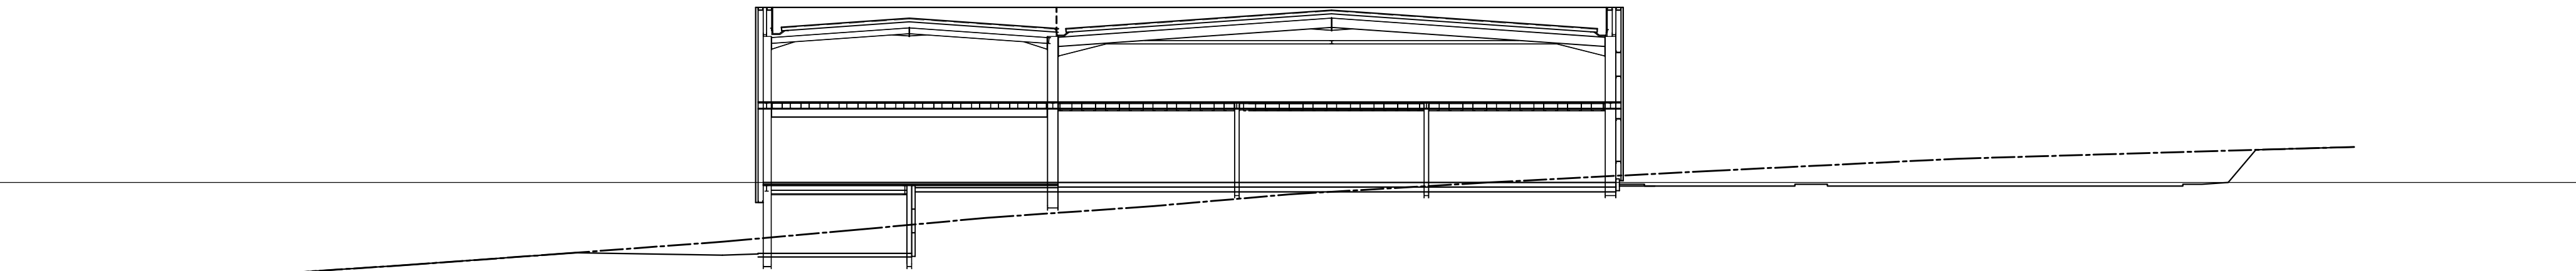


Section North End of Unit A

F.F.L : 29.50




Car Park

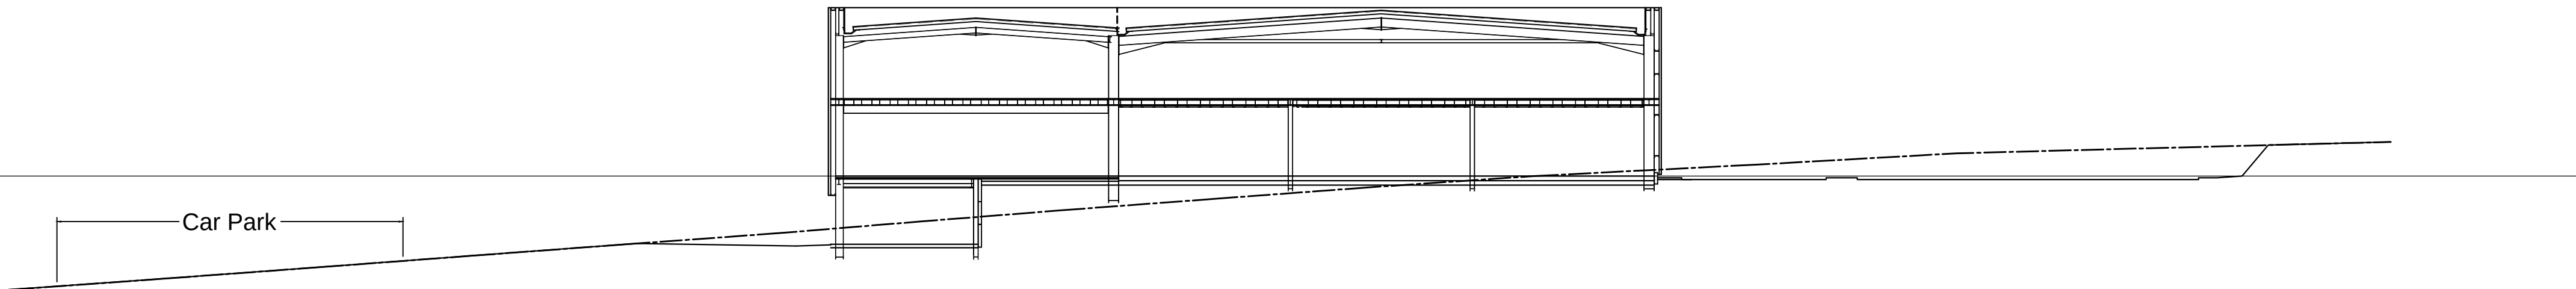

Section South End of Unit A Offices

F.F.L : 29.50

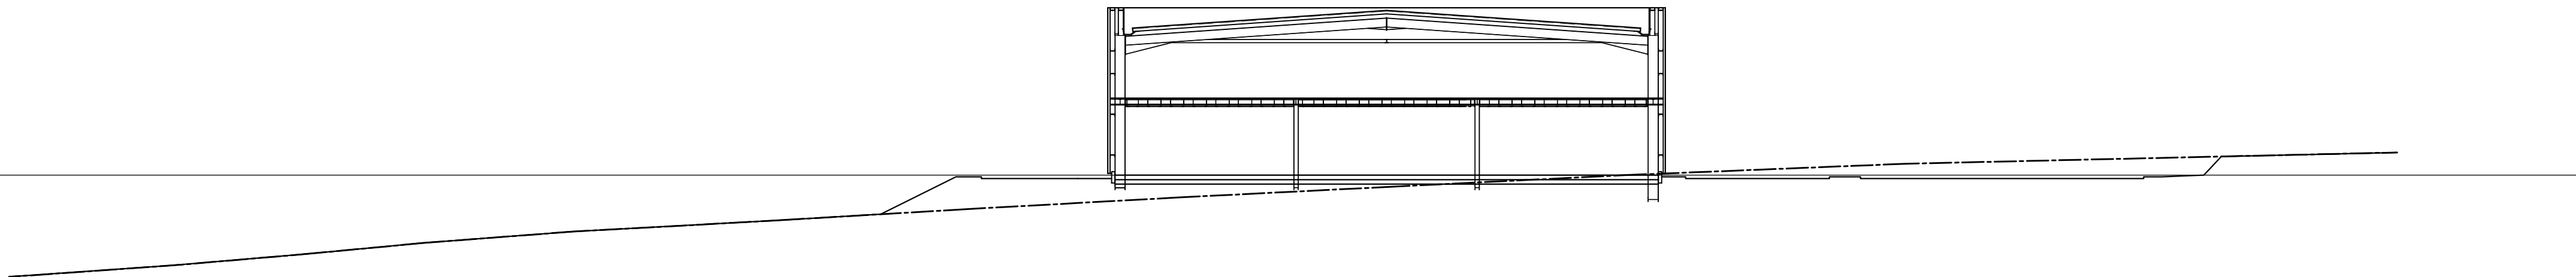


Section South End of Unit A

F.F.L : 29.50




Car Park

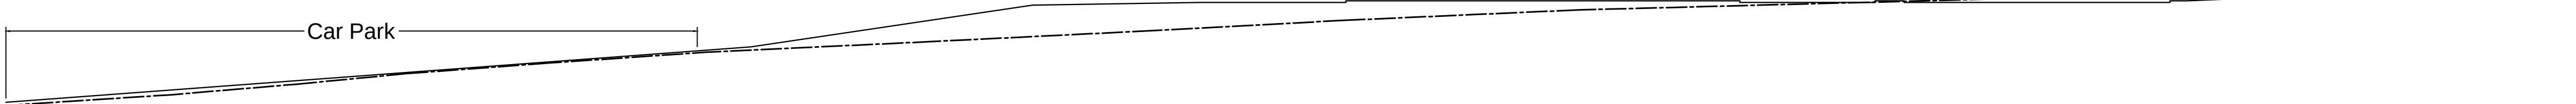


Section between Unit A and Unit B

F.F.L : 29.50

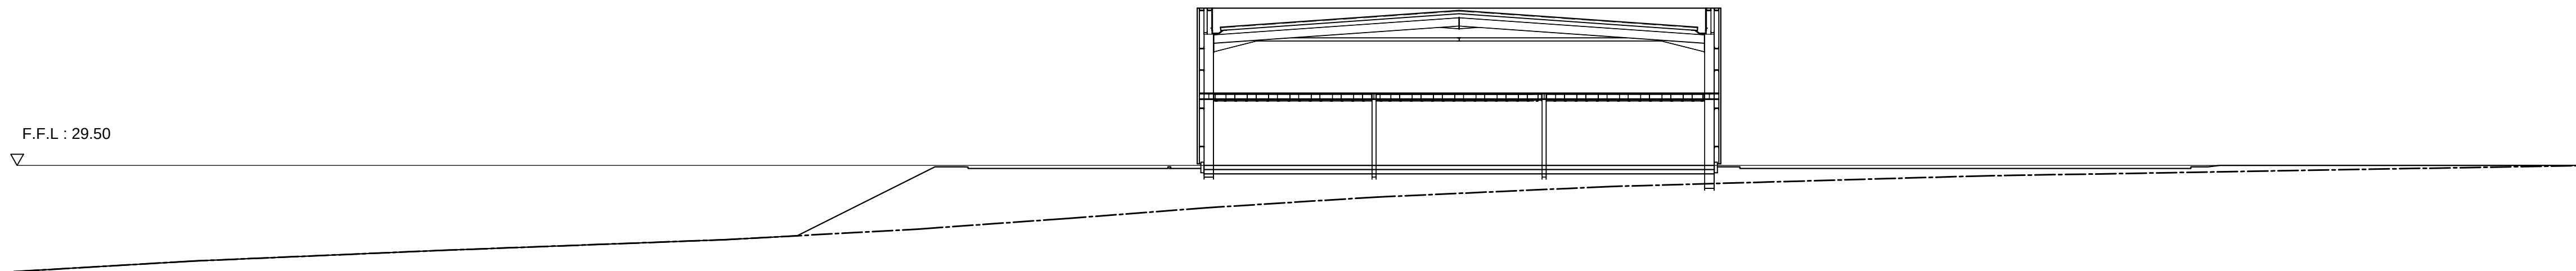

Section middle of Unit B

PLANNING
ISSUE

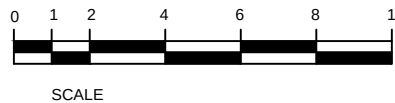

4/5 North Road, Bodle Street Green
Hailsham, East Sussex, BN27 4RG
Tel: 01323 833086 Mobile: 07836 588181
E-mail: office@wealdenam.com

PROJECT TITLE
GTR
Arundel Road
Fontwell Walberton
West Sussex, BN18 0SB

DRAWING
Proposed Industrial Unit
Arundel Road, Fontwell
Block Plan

REV	DESCRIPTION	DATE	BY

SCALE 1 : 200 on A1	DRAWN SAK
------------------------	--------------

DATE 15-07-20	DRAWING No. WM/627/501
------------------	---------------------------