



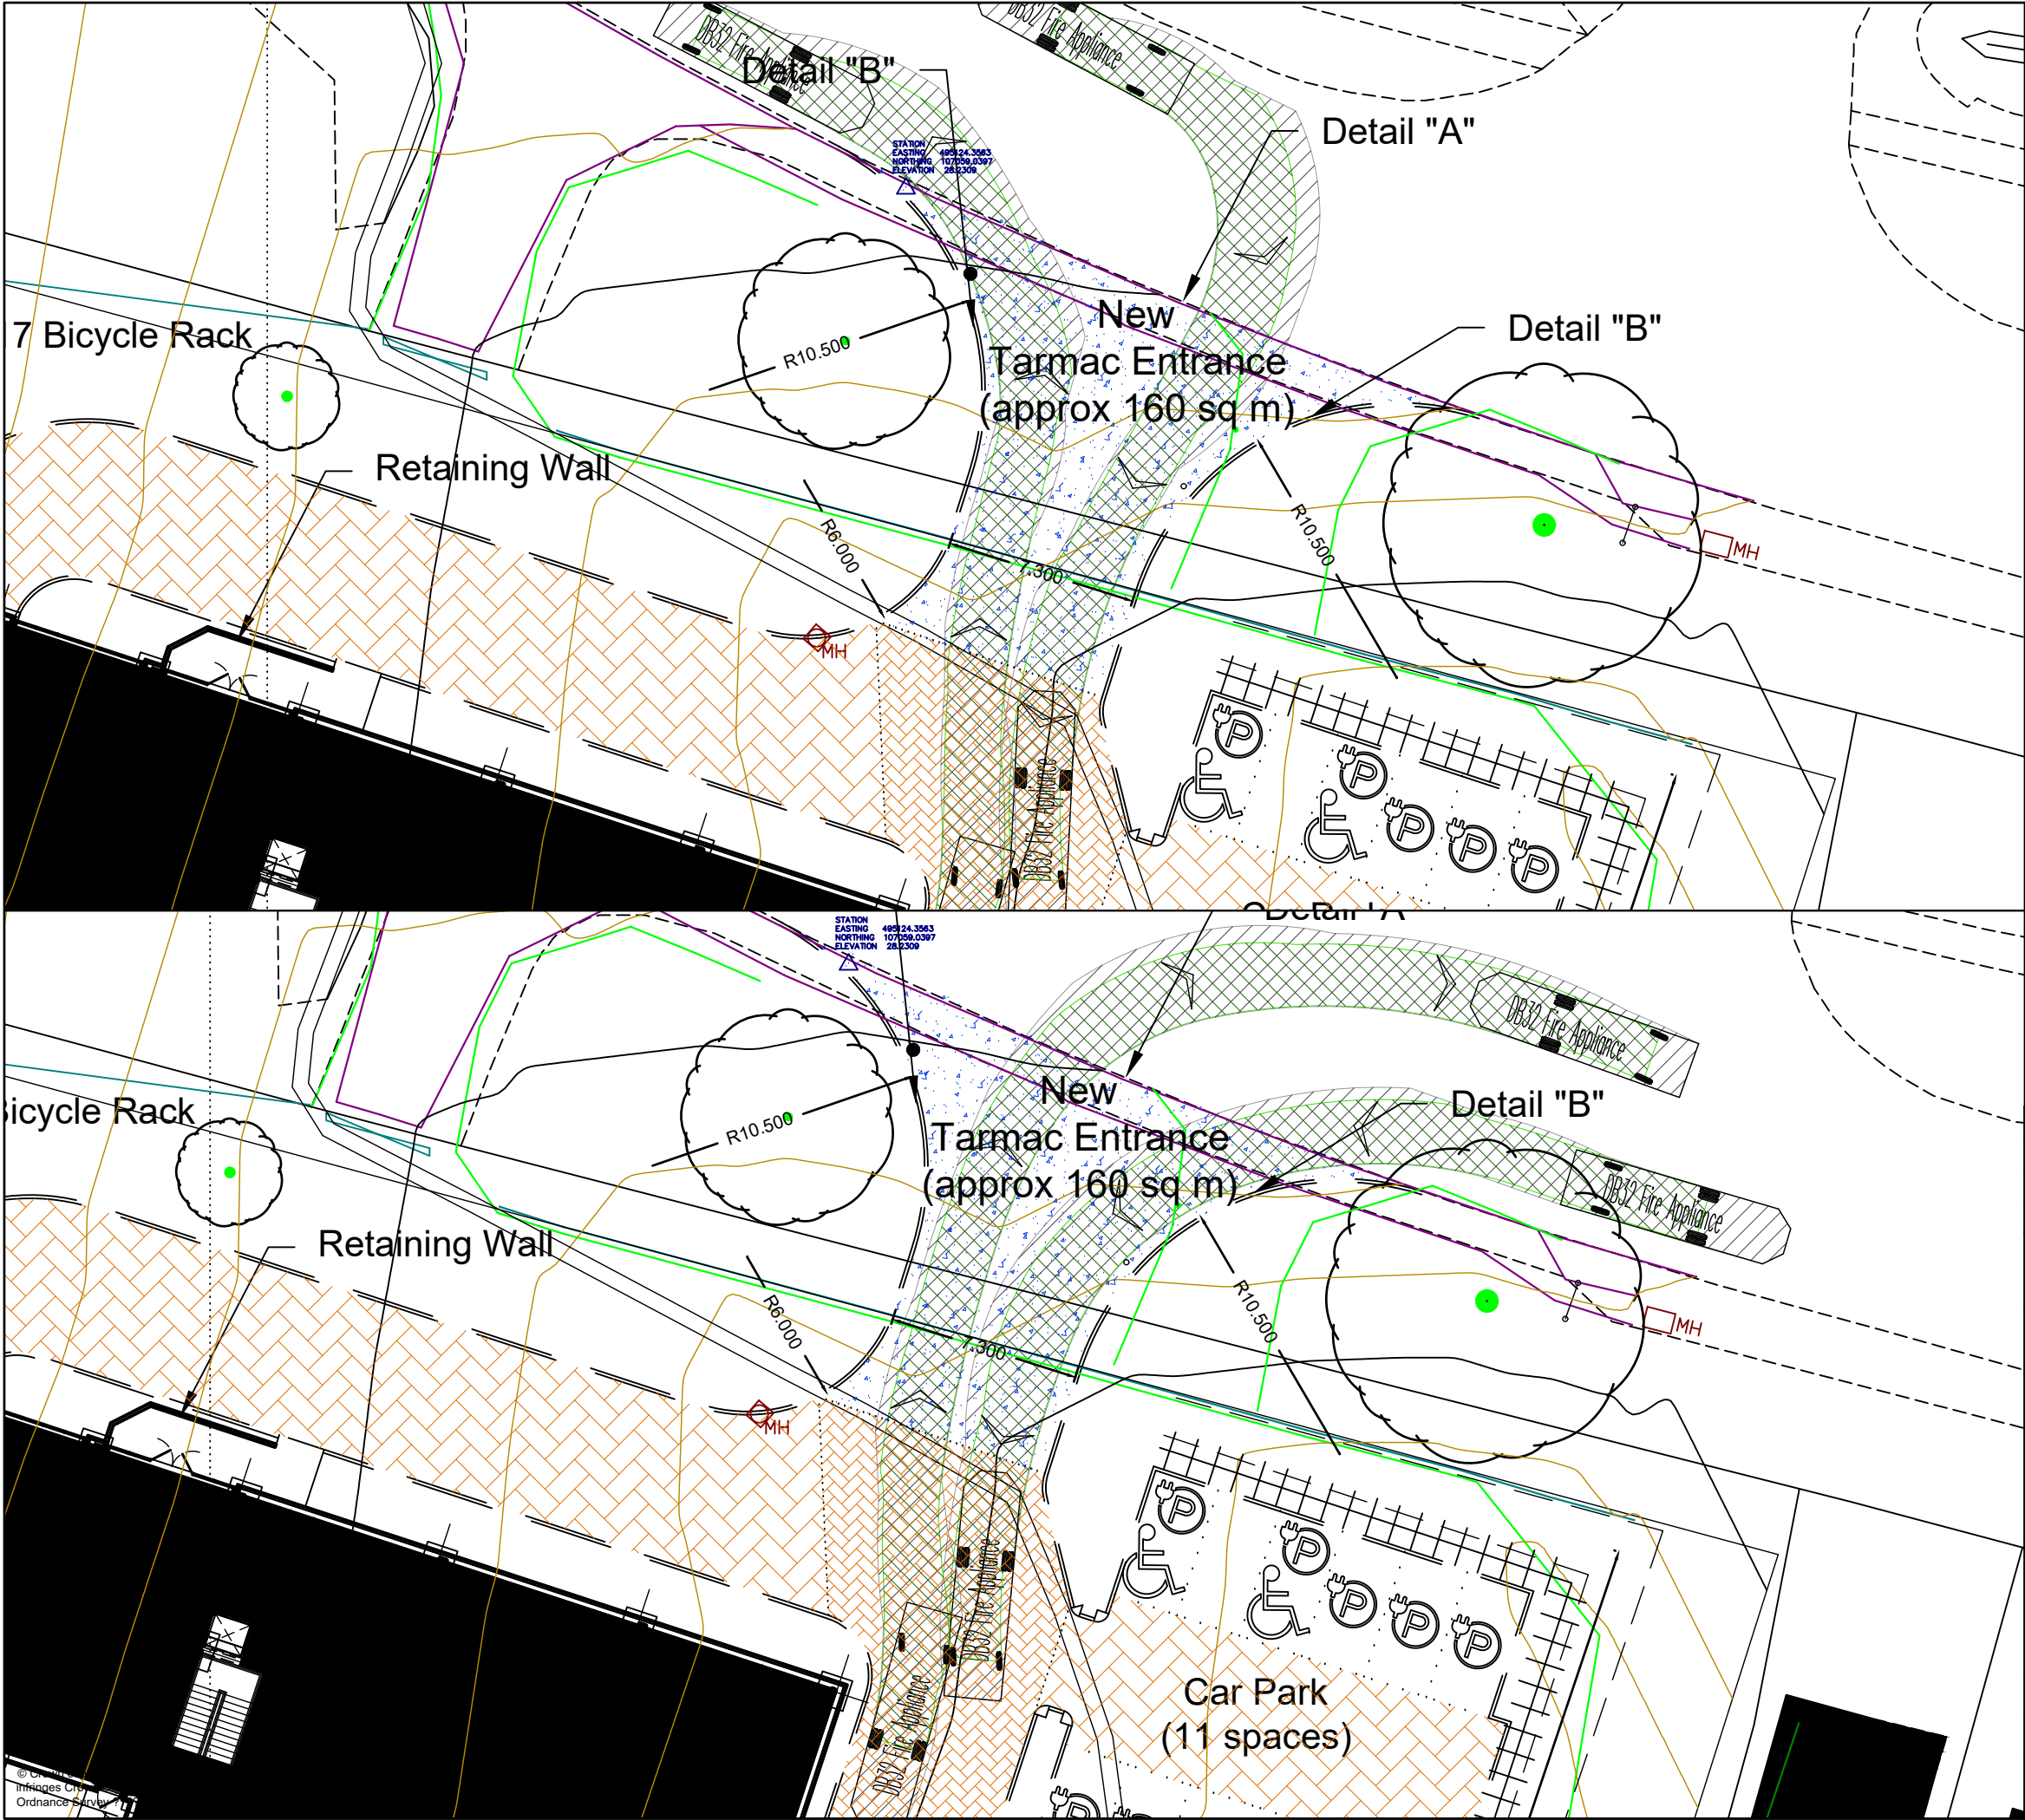

- NOTES
1. DRAWING UNITS IN METERS
 2. DO NOT SCALE FROM THIS DRAWING
 3. BASE ON MASTERPLAN RECEIVED FROM RURAL PARTNERS ON 19.07.2020

B	UPDATE TO MASTERPLAN	20.07.20	FM	JSL	JSL	
A	UPDATE OF MASTERPLAN	23.06.20	FM	JSL	JSL	
Mark	Revision	Date	Drawn	Chkd	Appd	
SCALING NOTE: <u>Do not</u> scale this drawing - any errors or omissions shall be reported to Stantec without delay.						
UTILITIES NOTE: The position of any existing public or private sewers, utility services, plant or apparatus shown on this drawing is believed to be correct, but no warranty to this is expressed or implied. Other such plant or apparatus may also be present but not shown. The Contractor is therefore advised to undertake their own investigation where the presence of any existing sewers, services, plant or apparatus may affect their operations.						
Drawing Issue Status						
FOR INFORMATION						
FONTWELL AVENUE						
VEHICLE TRACKING FIRE VEHICLE (PAGE 1 OF 2)						
Client		 Stantec stantec.com/uk Copyright reserved The copyrights to all designs and drawings are the property of Stantec. Reproduction or use for any purpose other than that authorised by Stantec is forbidden. ASHFORD Tel: 01233 527 250				
RURAL PARTNERS						
Date of 1st Issue	Designed					Drawn
16.06.2020	-					FM
A3 Scale	Checked	Approved	Revision			
1:250	JSL	JSL				
Drawing Number		49326/5501/002		B		

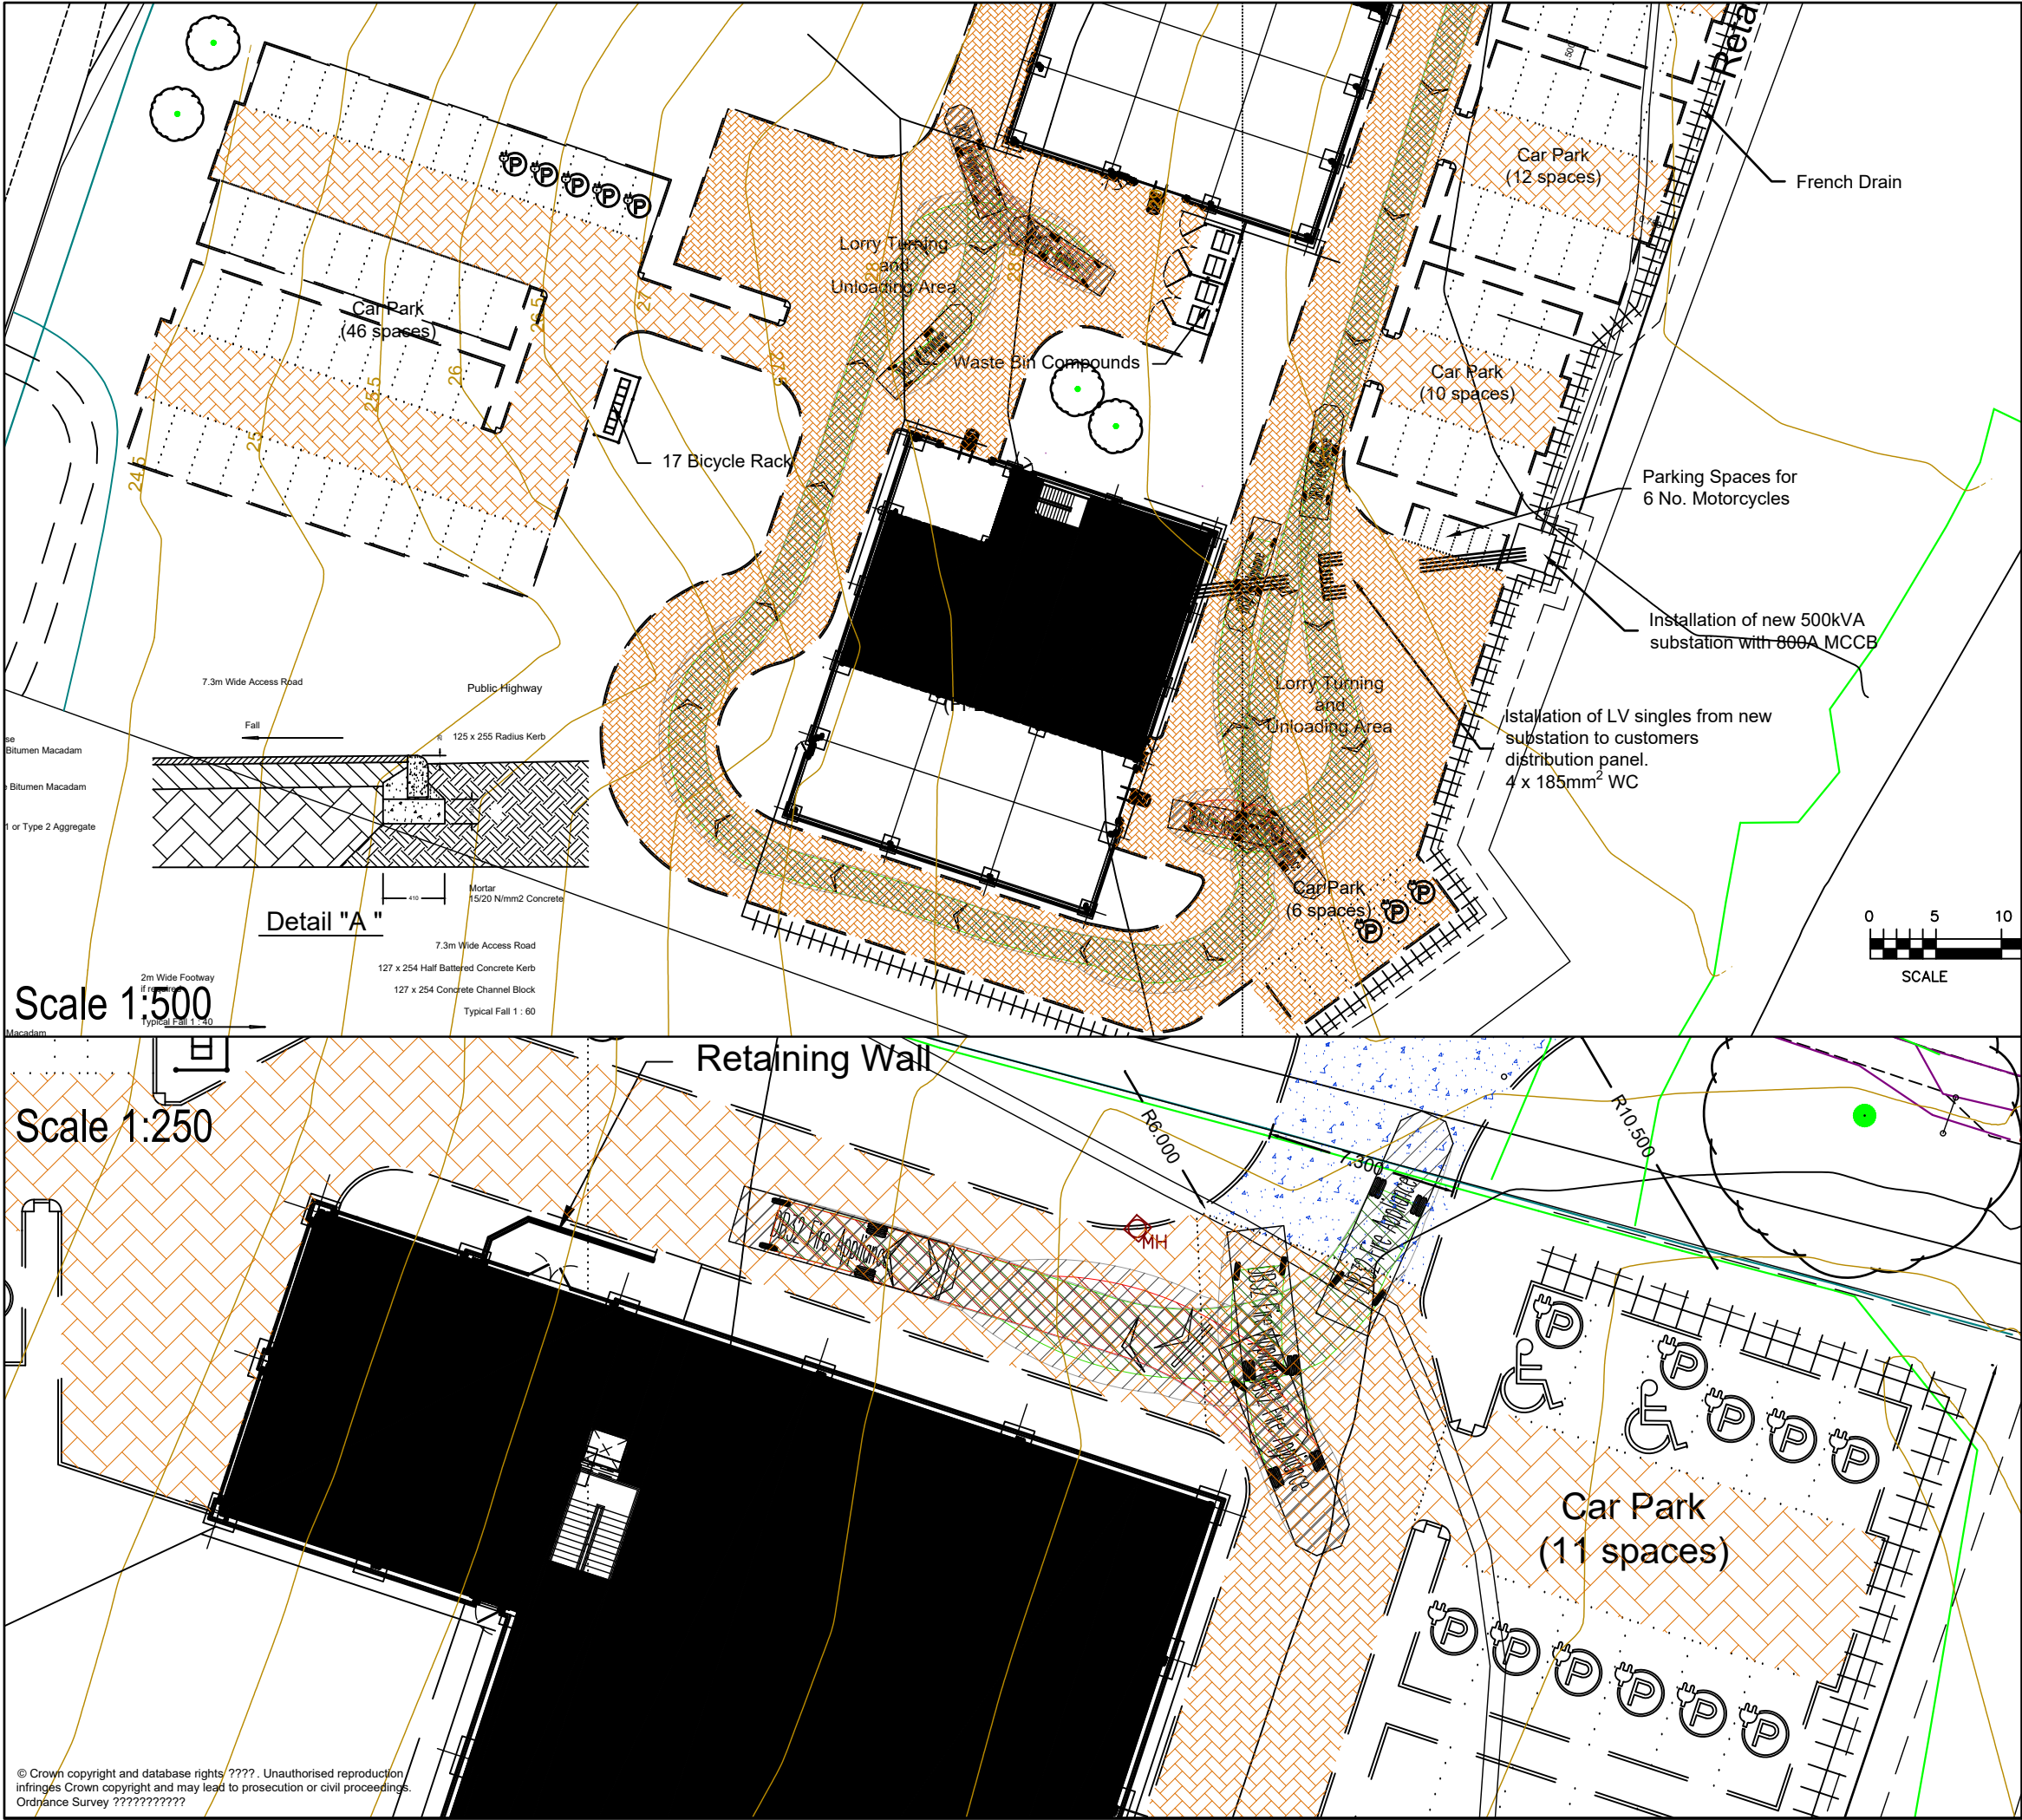

NOTES

1. DRAWING UNITS IN METERS
2. DO NOT SCALE FROM THIS DRAWING
3. BASE ON MASTERPLAN RECEIVED FROM RURAL PARTNERS ON 19.07.2020

Mark	Revision	Date	Drawn	Chkd	Appd
B	UPDATE TO MASTERPLAN	20.07.20	FM	JSL	JSL
A	UPDATE OF MASTERPLAN	23.06.20	FM	JSL	JSL

SCALING NOTE: Do not scale this drawing - any errors or omissions shall be reported to Stantec without delay.
UTILITIES NOTE: The position of any existing public or private sewers, utility services, plant or apparatus shown on this drawing is believed to be correct, but no warranty to this is expressed or implied. Other such plant or apparatus may also be present but not shown. The Contractor is therefore advised to undertake their own investigation where the presence of any existing sewers, services, plant or apparatus may affect their operations.

Drawing Issue Status
FOR INFORMATION

FONTWELL AVENUE
VEHICLE TRACKING
FIRE VEHICLE (PAGE 2 OF 2)

Client			 Stantec stantec.com/uk Copyright reserved The copyrights to all designs and drawings are the property of Stantec. Reproduction or use for any purpose other than that authorised by Stantec is forbidden. ASHFORD Tel: 01233 527 250
RURAL PARTNERS			
Date of 1st Issue	Designed	Drawn	
16.06.2020	-	FM	
A3 Scale	Checked	Approved	
AS SHOWN	JSL	JSL	
Drawing Number	Revision		B
49326/5501/002			

© Crown copyright and database rights. Unauthorised reproduction infringes Crown copyright and may lead to prosecution or civil proceedings.
Ordnance Survey