Planting Area No. 1

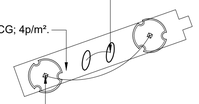

6 no. *Tiarella* 'Spring Symphony'; 3ltr CG.

10 no. *Pachysandra terminalis* 'Variegata'; 2ltr CG; 4p/m².

2 no. *Cornus sanguinea* 'Anny'; 10ltr CG.

Planting Area No. 2

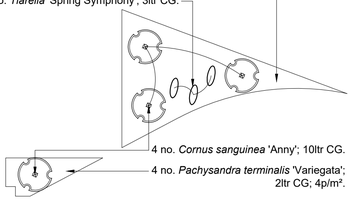

27 no. *Pachysandra terminalis* 'Variegata'; 2ltr CG; 4p/m².

9 no. *Tiarella* 'Spring Symphony'; 3ltr CG.

4 no. *Cornus sanguinea* 'Anny'; 10ltr CG.

4 no. *Pachysandra terminalis* 'Variegata'; 2ltr CG; 4p/m².

Planting Area No. 4

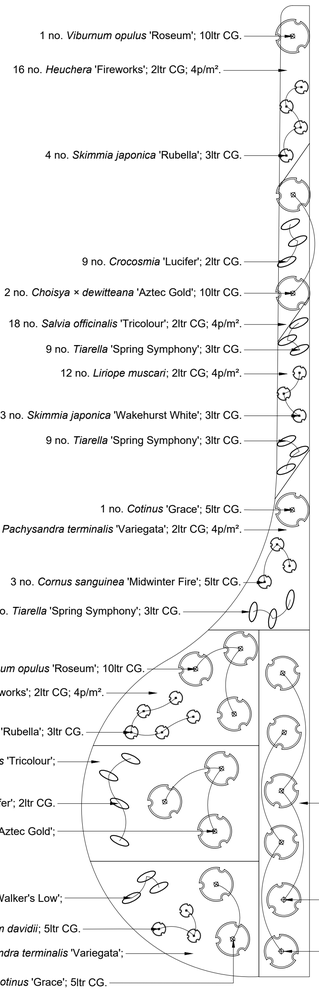

1 no. *Viburnum opulus* 'Roseum'; 10ltr CG.

16 no. *Heuchera* 'Fireworks'; 2ltr CG; 4p/m².

4 no. *Skimmia japonica* 'Rubella'; 3ltr CG.

9 no. *Crocosmia* 'Lucifer'; 2ltr CG.

2 no. *Choisya × dewitteana* 'Aztec Gold'; 10ltr CG.

18 no. *Salvia officinalis* 'Tricolour'; 2ltr CG; 4p/m².

9 no. *Tiarella* 'Spring Symphony'; 3ltr CG.

12 no. *Liriope muscari*; 2ltr CG; 4p/m².

3 no. *Skimmia japonica* 'Wakehurst White'; 3ltr CG.

9 no. *Tiarella* 'Spring Symphony'; 3ltr CG.

1 no. *Cotinus* 'Grace'; 5ltr CG.

25 no. *Pachysandra terminalis* 'Variegata'; 2ltr CG; 4p/m².

3 no. *Cornus sanguinea* 'Midwinter Fire'; 5ltr CG.

9 no. *Tiarella* 'Spring Symphony'; 3ltr CG.

3 no. *Viburnum opulus* 'Roseum'; 10ltr CG.

36 no. *Heuchera* 'Fireworks'; 2ltr CG; 4p/m².

5 no. *Skimmia japonica* 'Rubella'; 3ltr CG.

77 no. *Salvia officinalis* 'Tricolour'; 2ltr CG; 4p/m².

9 no. *Crocosmia* 'Lucifer'; 2ltr CG.

3 no. *Choisya × dewitteana* 'Aztec Gold'; 10ltr CG.

9 no. *Nepeta racemosa* 'Walker's Low'; 3ltr CG.

3 no. *Viburnum davidii*; 5ltr CG.

34 no. *Pachysandra terminalis* 'Variegata'; 2ltr CG; 4p/m².

2 no. *Cotinus* 'Grace'; 5ltr CG.

48 no. *Ajuga reptans* 'Purple Torch'; 2ltr CG; 4p/m².

3 no. *Nandina domestica*; 10ltr CG.

3 no. *Choisya × dewitteana* 'Aztec Gold'; 10ltr CG.

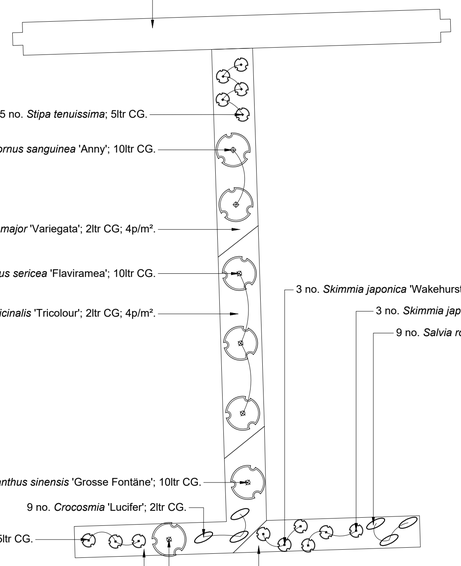

63 no. *Prunus laurocerasus* 'Otto Luyken'; 5ltr CG; 3p/m².

5 no. *Stipa tenuissima*; 5ltr CG.

2 no. *Cornus sanguinea* 'Anny'; 10ltr CG.

14 no. *Vinca major* 'Variegata'; 2ltr CG; 4p/m².

3 no. *Cornus sericea* 'Flaviramea'; 10ltr CG.

20 no. *Salvia officinalis* 'Tricolour'; 2ltr CG; 4p/m².

3 no. *Skimmia japonica* 'Wakehurst White'; 3ltr CG.

3 no. *Skimmia japonica* 'Rubella'; 3ltr CG.

9 no. *Salvia roemeriana*; 2ltr CG.

1 no. *Miscanthus sinensis* 'Grosse Fontäne'; 10ltr CG.

9 no. *Crocosmia* 'Lucifer'; 2ltr CG.

3 no. *Pittosporum tobira*; 5ltr CG.

28 no. *Heuchera* 'Fireworks'; 2ltr CG; 4p/m².

1 no. *Cotinus* 'Grace'; 10ltr CG.

16 no. *Galium odoratum*; 2ltr CG; 4p/m².

Planting Area No. 6

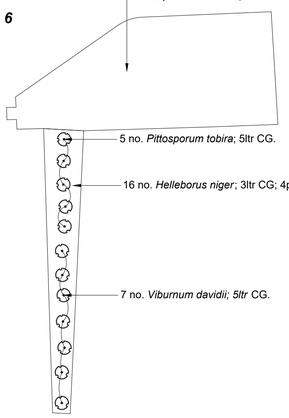

70 no. *Prunus laurocerasus* 'Otto Luyken'; 5ltr CG; 3p/m².

5 no. *Pittosporum tobira*; 5ltr CG.

16 no. *Helleborus niger*; 3ltr CG; 4p/m².

7 no. *Viburnum davidii; 5ltr* CG.

Planting Area No. 3

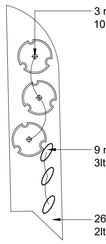

3 no. *Cornus sanguinea* 'Anny'; 10ltr CG.

9 no. *Tiarella* 'Spring Symphony'; 3ltr CG.

26 no. *Carex oshimensis* 'Evergold'; 2ltr CG; 4p/m².

Planting Area No. 3

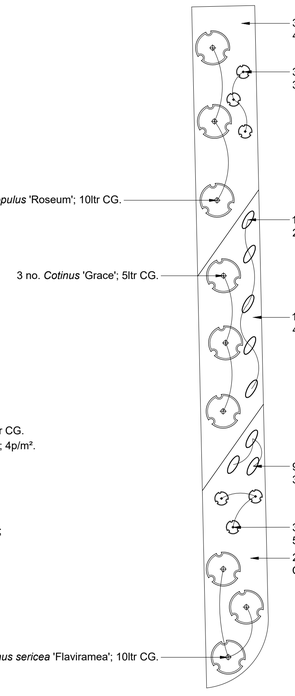

35 no. *Heuchera* 'Fireworks'; 2ltr CG; 4p/m².

3 no. *Skimmia japonica* 'Rubella'; 3ltr CG.

3 no. *Viburnum opulus* 'Roseum'; 10ltr CG.

15 no. *Crocosmia* 'Lucifer'; 2ltr CG.

3 no. *Cotinus* 'Grace'; 5ltr CG.

13 no. *Helleborus niger*; 3ltr CG; 4p/m².

9 no. *Tiarella* 'Spring Symphony'; 3ltr CG.

3 no. *Viburnum davidii*; 5ltr CG.

26 no. *Carex oshimensis* 'Evergold'; 2ltr CG; 4p/m².

3 no. *Cornus sericea* 'Flaviramea'; 10ltr CG.

Planting Area No .5

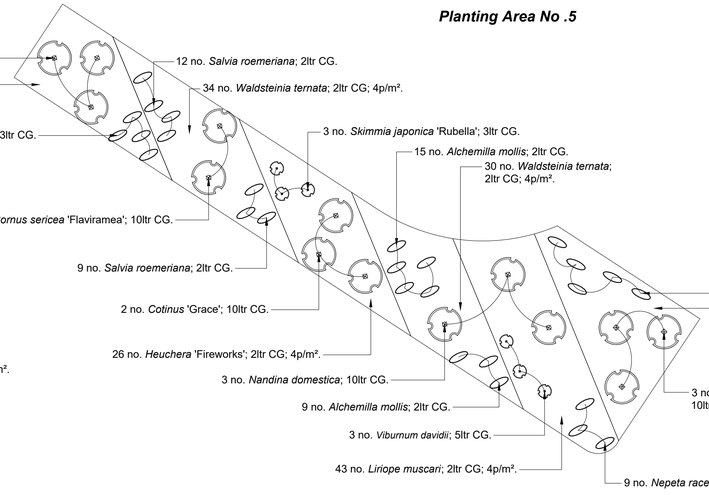

3 no. *Miscanthus sinensis* 'Grosse Fontäne'; 10ltr CG.

31 no. *Persicaria affinis* 'Darjeeling Red'; 2ltr CG; 4p/m².

12 no. *Crocosmia* 'Lucifer'; 3ltr CG.

1 no. *Cornus sericea* 'Flaviramea'; 10ltr CG.

9 no. *Salvia roemeriana*; 2ltr CG.

2 no. *Cotinus* 'Grace'; 10ltr CG.

26 no. *Heuchera* 'Fireworks'; 2ltr CG; 4p/m².

3 no. *Nandina domestica*; 10ltr CG.

9 no. *Alchemilla mollis*; 2ltr CG.

3 no. *Viburnum davidii*; 5ltr CG.

43 no. *Liriope muscari*; 2ltr CG; 4p/m².

12 no. *Salvia roemeriana*; 2ltr CG.

34 no. *Waldsteinia ternata*; 2ltr CG; 4p/m².

3 no. *Skimmia japonica* 'Rubella'; 3ltr CG.

15 no. *Alchemilla mollis*; 2ltr CG.

30 no. *Waldsteinia ternata*; 2ltr CG; 4p/m².

15 no. *Bergenia* 'Morgenröte'; 3ltr CG.

32 no. *Galium odoratum*; 2ltr CG; 4p/m².

3 no. *Miscanthus sinensis* 'Grosse Fontäne'; 10ltr CG.

9 no. *Nepeta racemosa* 'Walker's Low'; 3ltr CG.

N

0 1 2.5 5 m

Scale 1:100

Detailed Planting Plan - Ornamental Planting
GTR Factory, Arundel Road, Fontwell, West Sussex

PLANNING ISSUE

Rev	Description	Date	Initials
04	Planning Issue	07.10.20	RM
03	Planning Issue	21.07.20	RM
02	Planning Issue	07.02.20	EZ
01	Draft Issue	31.01.20	EZ
00	Draft Issue	30.01.20	EZ

LIZARD
Landscape Design and Ecology
The Old Bank, 34 South Street, Tarring, Worthing, West Sussex, BN14 7LH
T. 01903 216033 E. lizardlandscape@btconnect.com W. lizardlandscapeecology.com

Client
Rural Associates

Project Title and Location
GTR Factory
Arundel Road, Fontwell, West Sussex

Drawing Title
Detailed Planting Plan
Ornamental Planitng

Scale	Drawn	Approved	Date
1:100@A1	EZ	DW	30.01.20

Drawing No **LLD1773-LAN-DWG-201**

Revision 04

ARUN DISTRICT COUNCIL BN/57/19/RES