


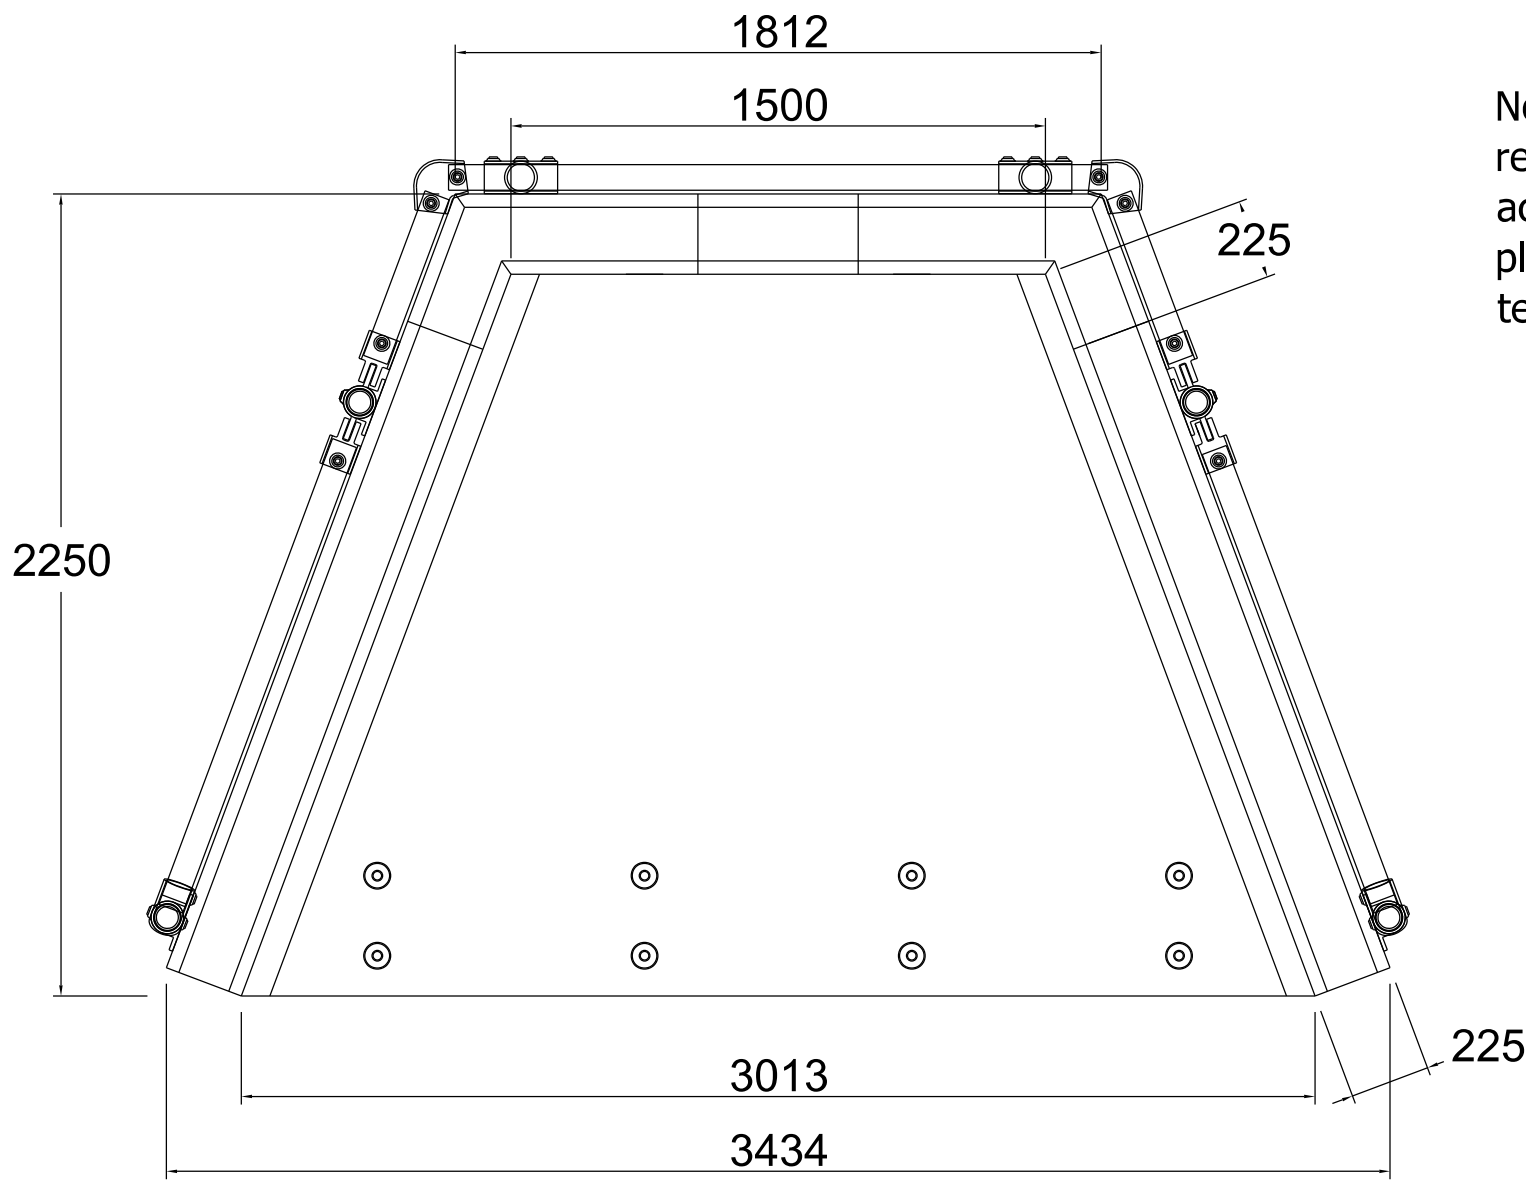


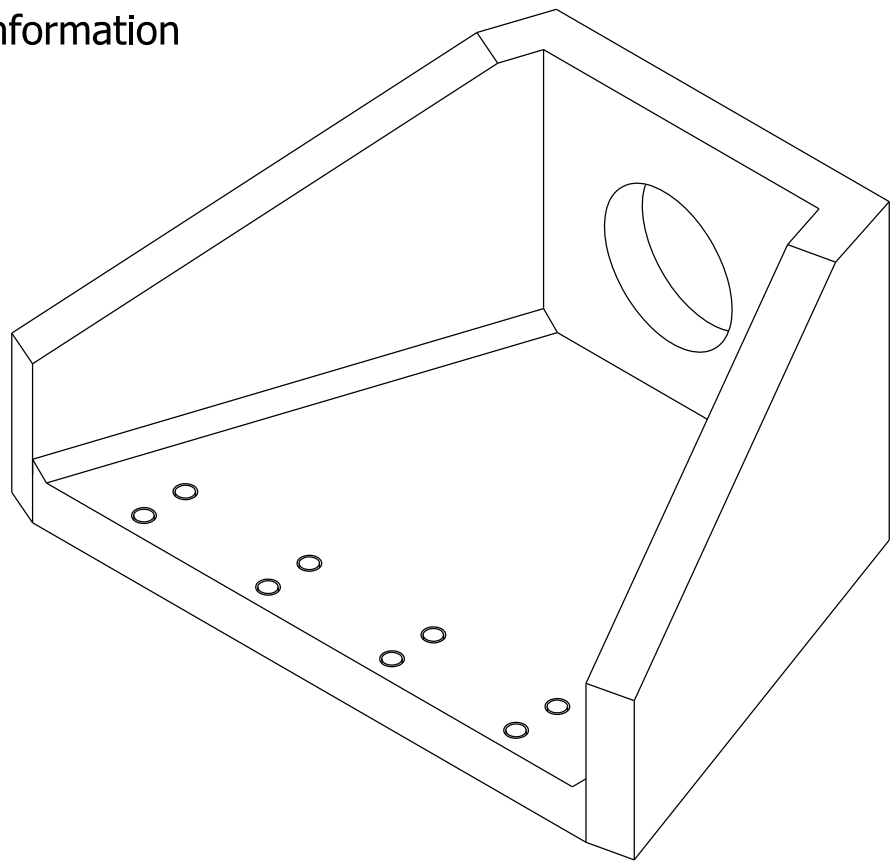


Note: Isometric drawing is for reference only, details may not accurately represent actual design - please see detailed views for technical information

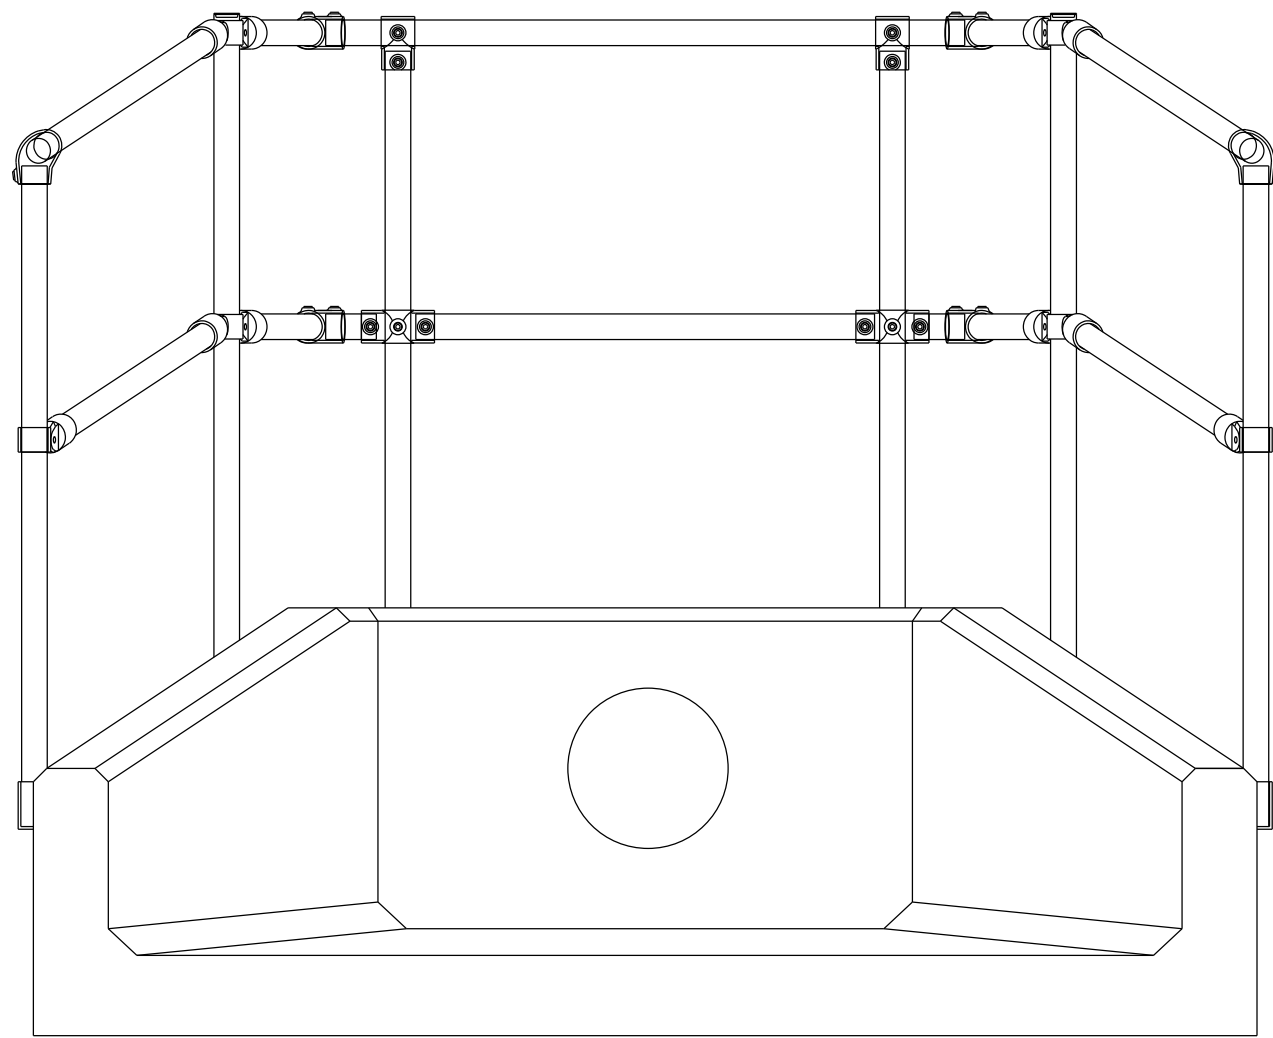


SFA10A Althon Pre-Cast Headwall

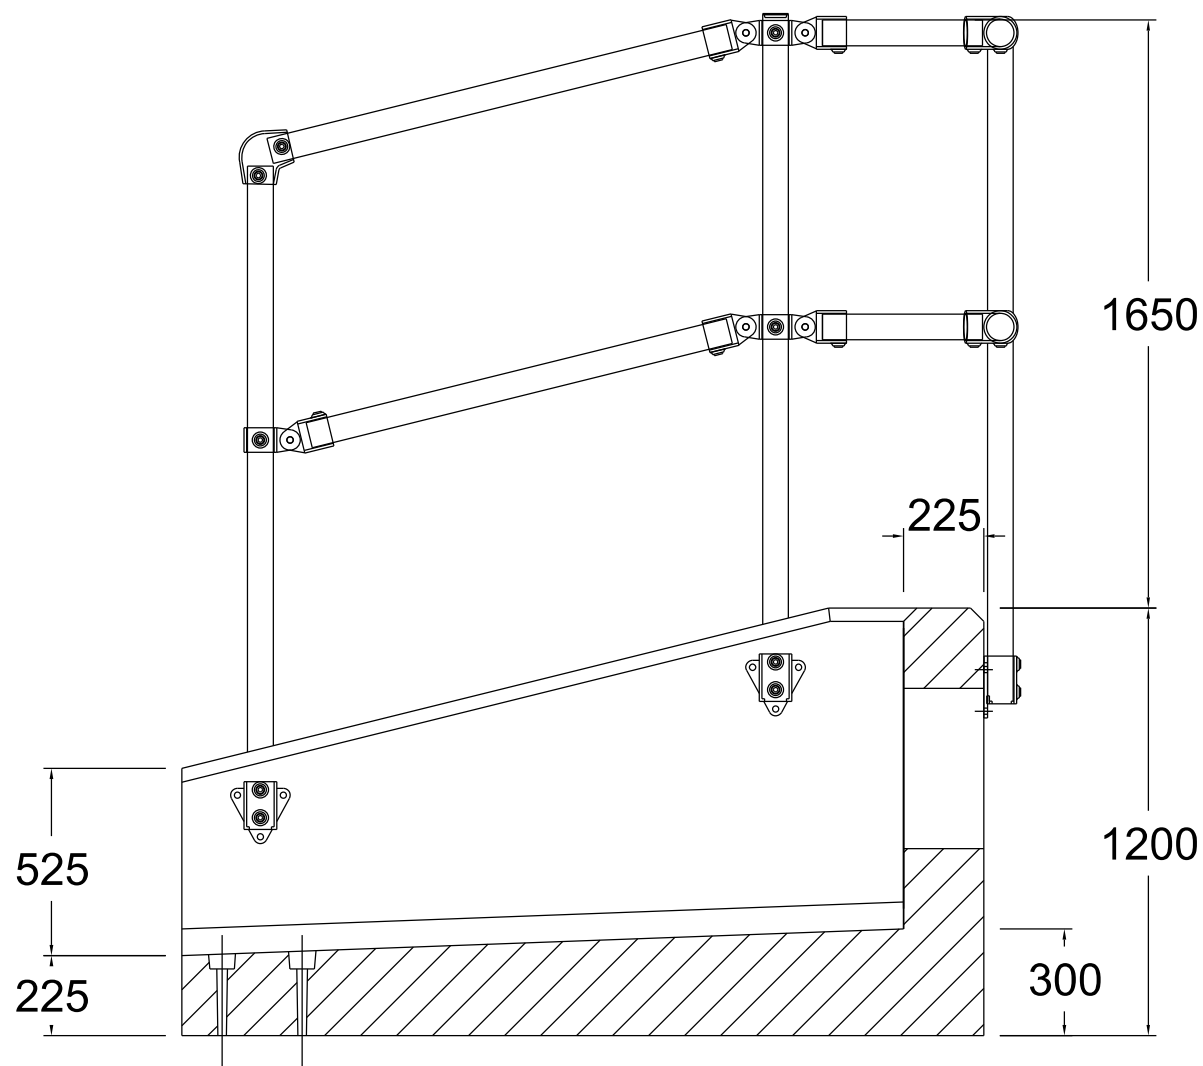



Note: Isometric drawing is for reference only, details may not accurately represent actual design - please see detailed views for technical information

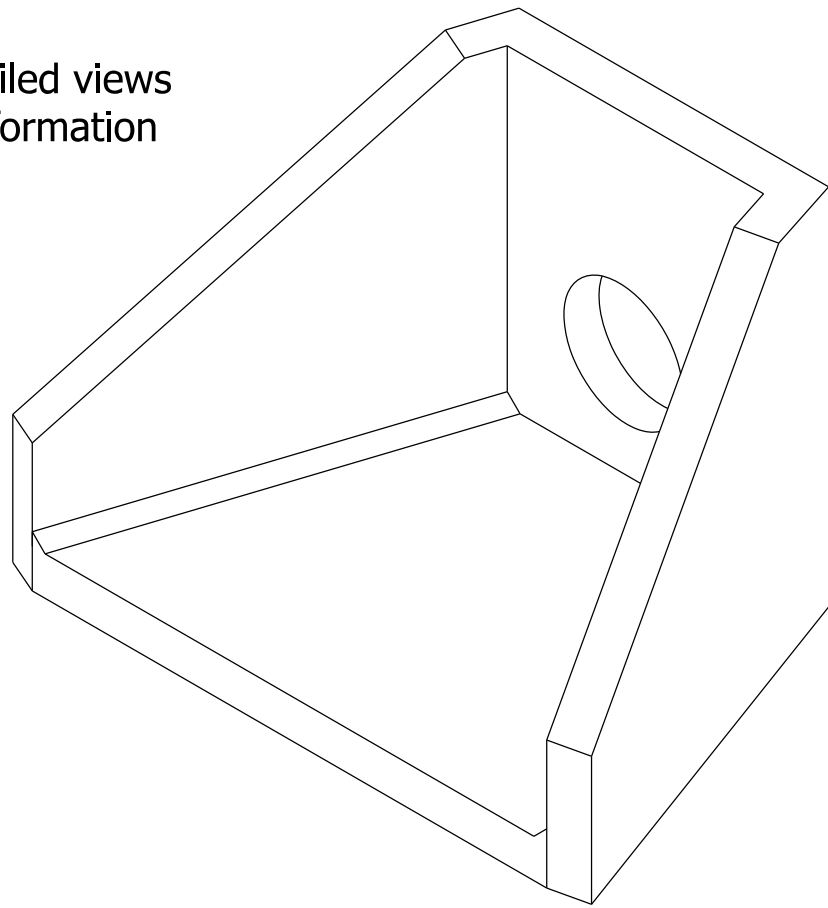

SFA10C Althon Pre-Cast Headwall

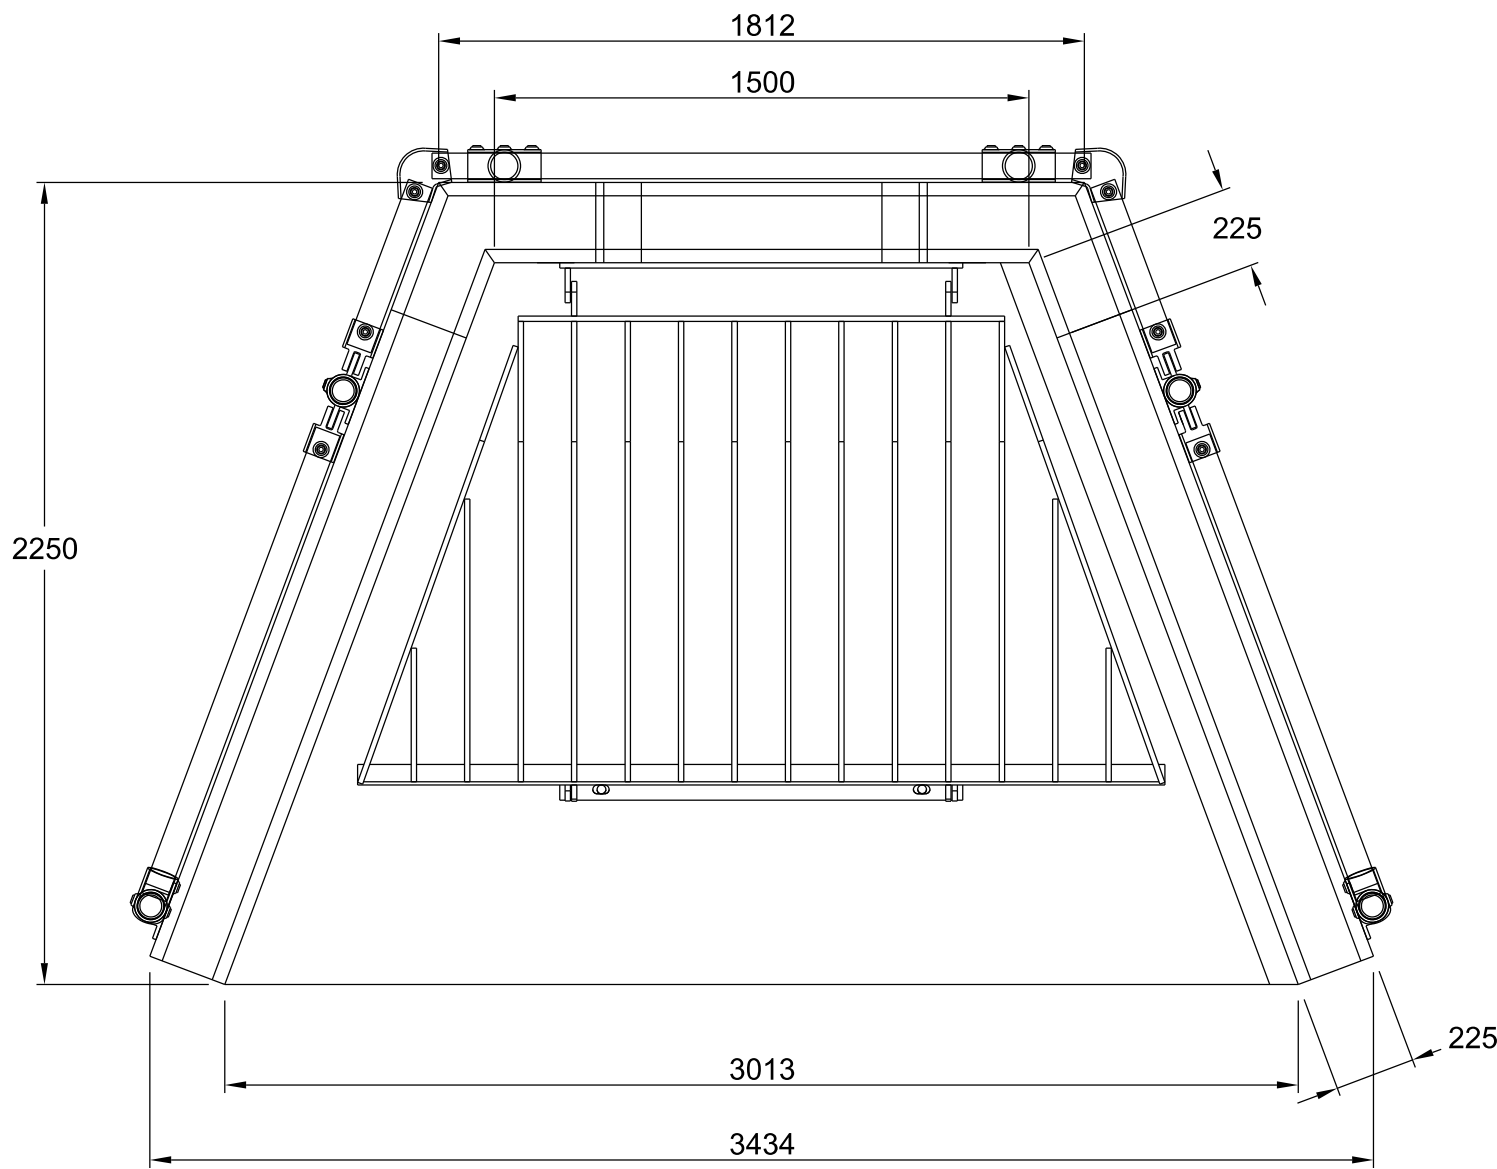

'Cranked' grille to suit a 450mm pipe

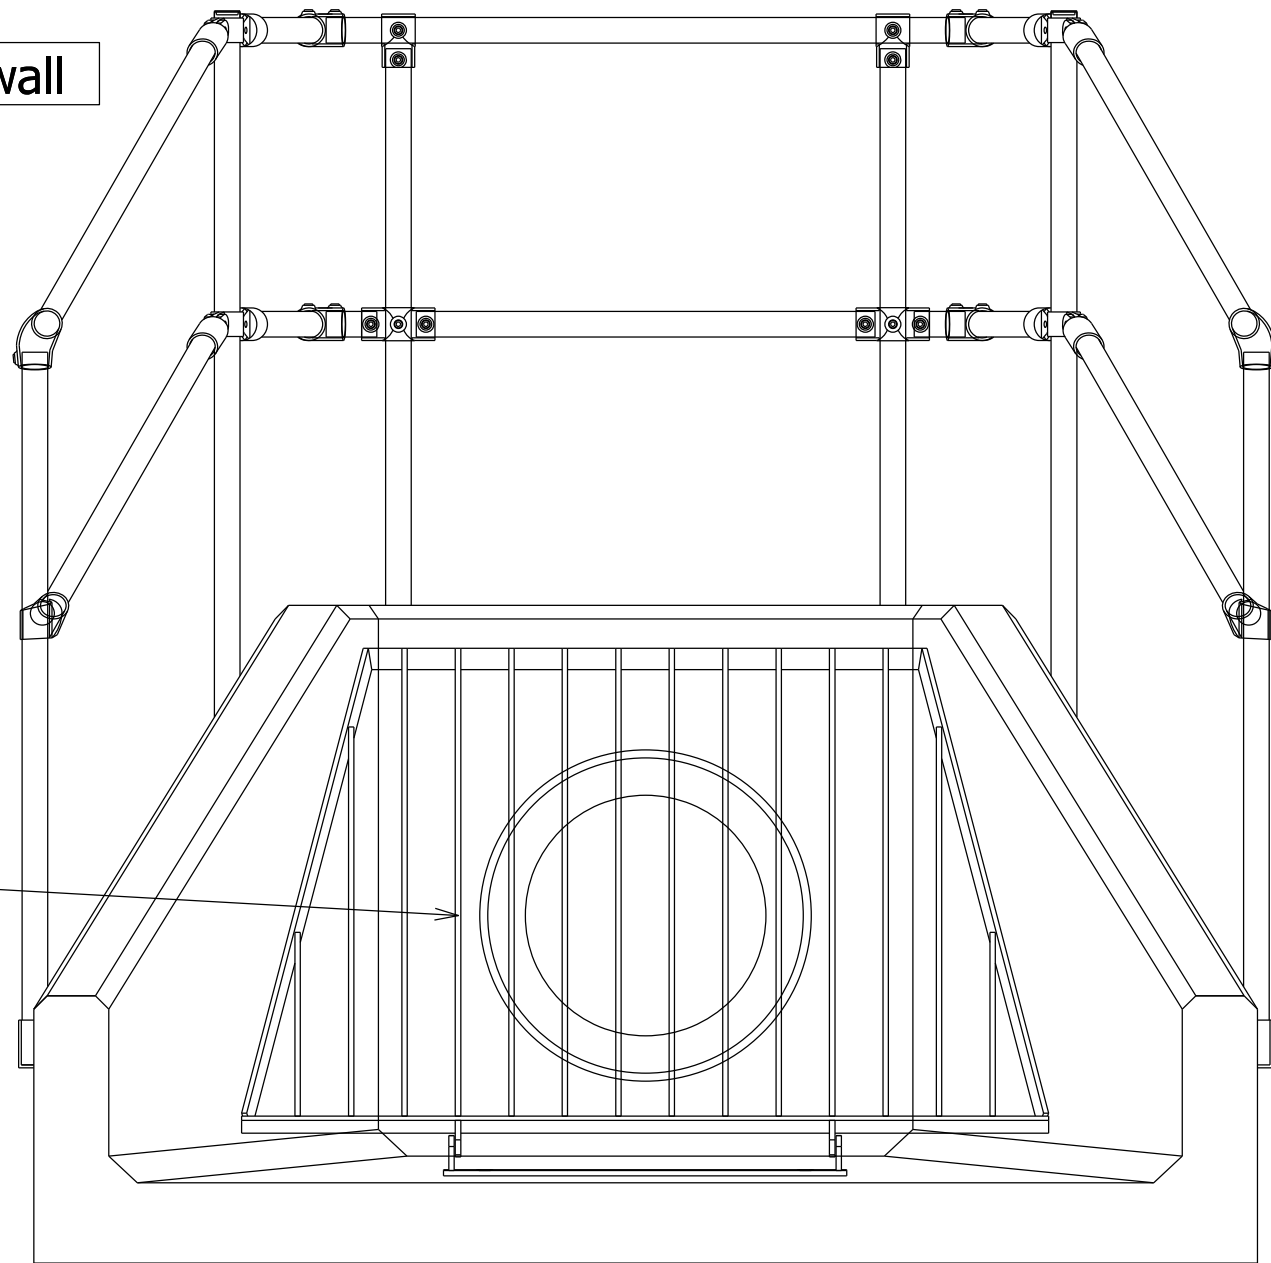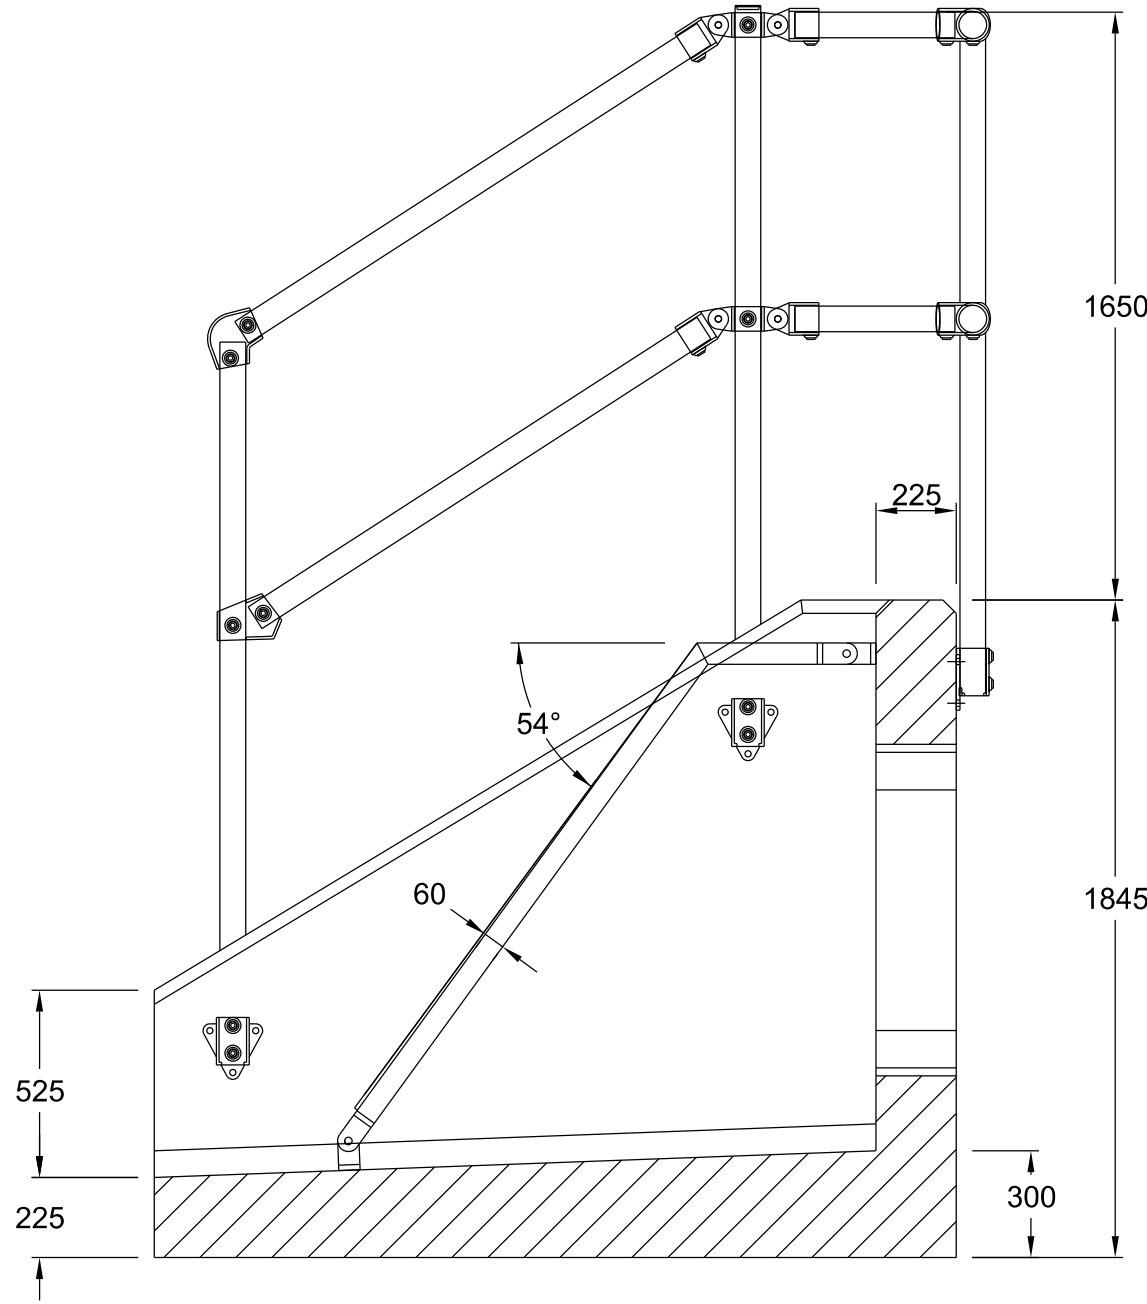

NOTES

- Contractors must check all dimensions on site. Only figured dimensions are to be worked from. Discrepancies must be reported to the Architect or Engineer before proceeding.
© This drawing is copyright.
- Until technical approval has been obtained from the relevant authorities, all drawings are issued as preliminary and not for construction. Should the Contractor commence site work prior to approval being given it is entirely at his own risk.
- All adoptable drainage shall conform to the Design and Construction Guide for Developers, Sewers for Adoption 7th Editions published by the WRC PLC.
- All buried concrete shall be designed in accordance with DS Class DS-2 and ACEC Class AC-2.
- Banks in vicinity of headwall to be profiled to suit wing walls.
- To be bedded as per manufacturers recommendations.

SAFETY, HEALTH AND ENVIRONMENTAL

In addition to the hazards, risks normally associated with the type of work detailed on this drawing, note the following significant risks and information.

Construction:

- The Contractor should make all necessary enquiries and take all necessary measures to identify the location of existing utilities running through the site.

For information relating to end use, maintenance, demolition, see the health and safety file.

It is assumed that all works will be carried out by a competent Contractor, where appropriate, to an approved method statement.

THE CONTRACTOR IS TO COMPLY WITH ALL CURRENT REQUIREMENTS IN RELATION TO HEALTH, SAFETY & WELFARE

A	Grille removed from 10A at request of ADC Drainage Engineer. 10C grille changed to show cranked.		JGF	JGF	20-04-20
REV	DESCRIPTION		DRN	CHD	DATE
☒	PRELIMINARY	☐ INFORMATION	☐	TENDER	
☐	CONSTRUCTION	☐ AS BUILT			

SCALE	N.T.S @ A2	DATE	APRIL 2020
-------	------------	------	------------

DRAWN	CLS	CHK	JGF
-------	-----	-----	-----

DRAWING NO.	17748-BARN-5-912	REV	A
-------------	------------------	-----	---

TITLE	YAPTON ROAD BARNHAM
-------	------------------------

DETAILS	TYPICAL HEADWALL DETAILS
---------	--------------------------

 **Woods Hardwick**
Architecture | Engineering | Planning | Surveying

BEDFORD : HEAD OFFICE
15-17 Goldington Road
Bedford MK40 3NH
T: +44 (0) 1234 268862

BIRMINGHAM
Fort Dunlop, Fort Parkway
Birmingham B24 9FE
T: +44 (0) 121 6297784

ONLINE: mail@woodshardwick.com | woodshardwick.com

PLEASE CONSIDER THE ENVIRONMENT BEFORE PRINTING THIS DRAWING