



Appendix H Proposed Surface Runoff Improvement Measures (SuDS)

Appendix H Proposed Surface Runoff Improvement Measures (SuDS)

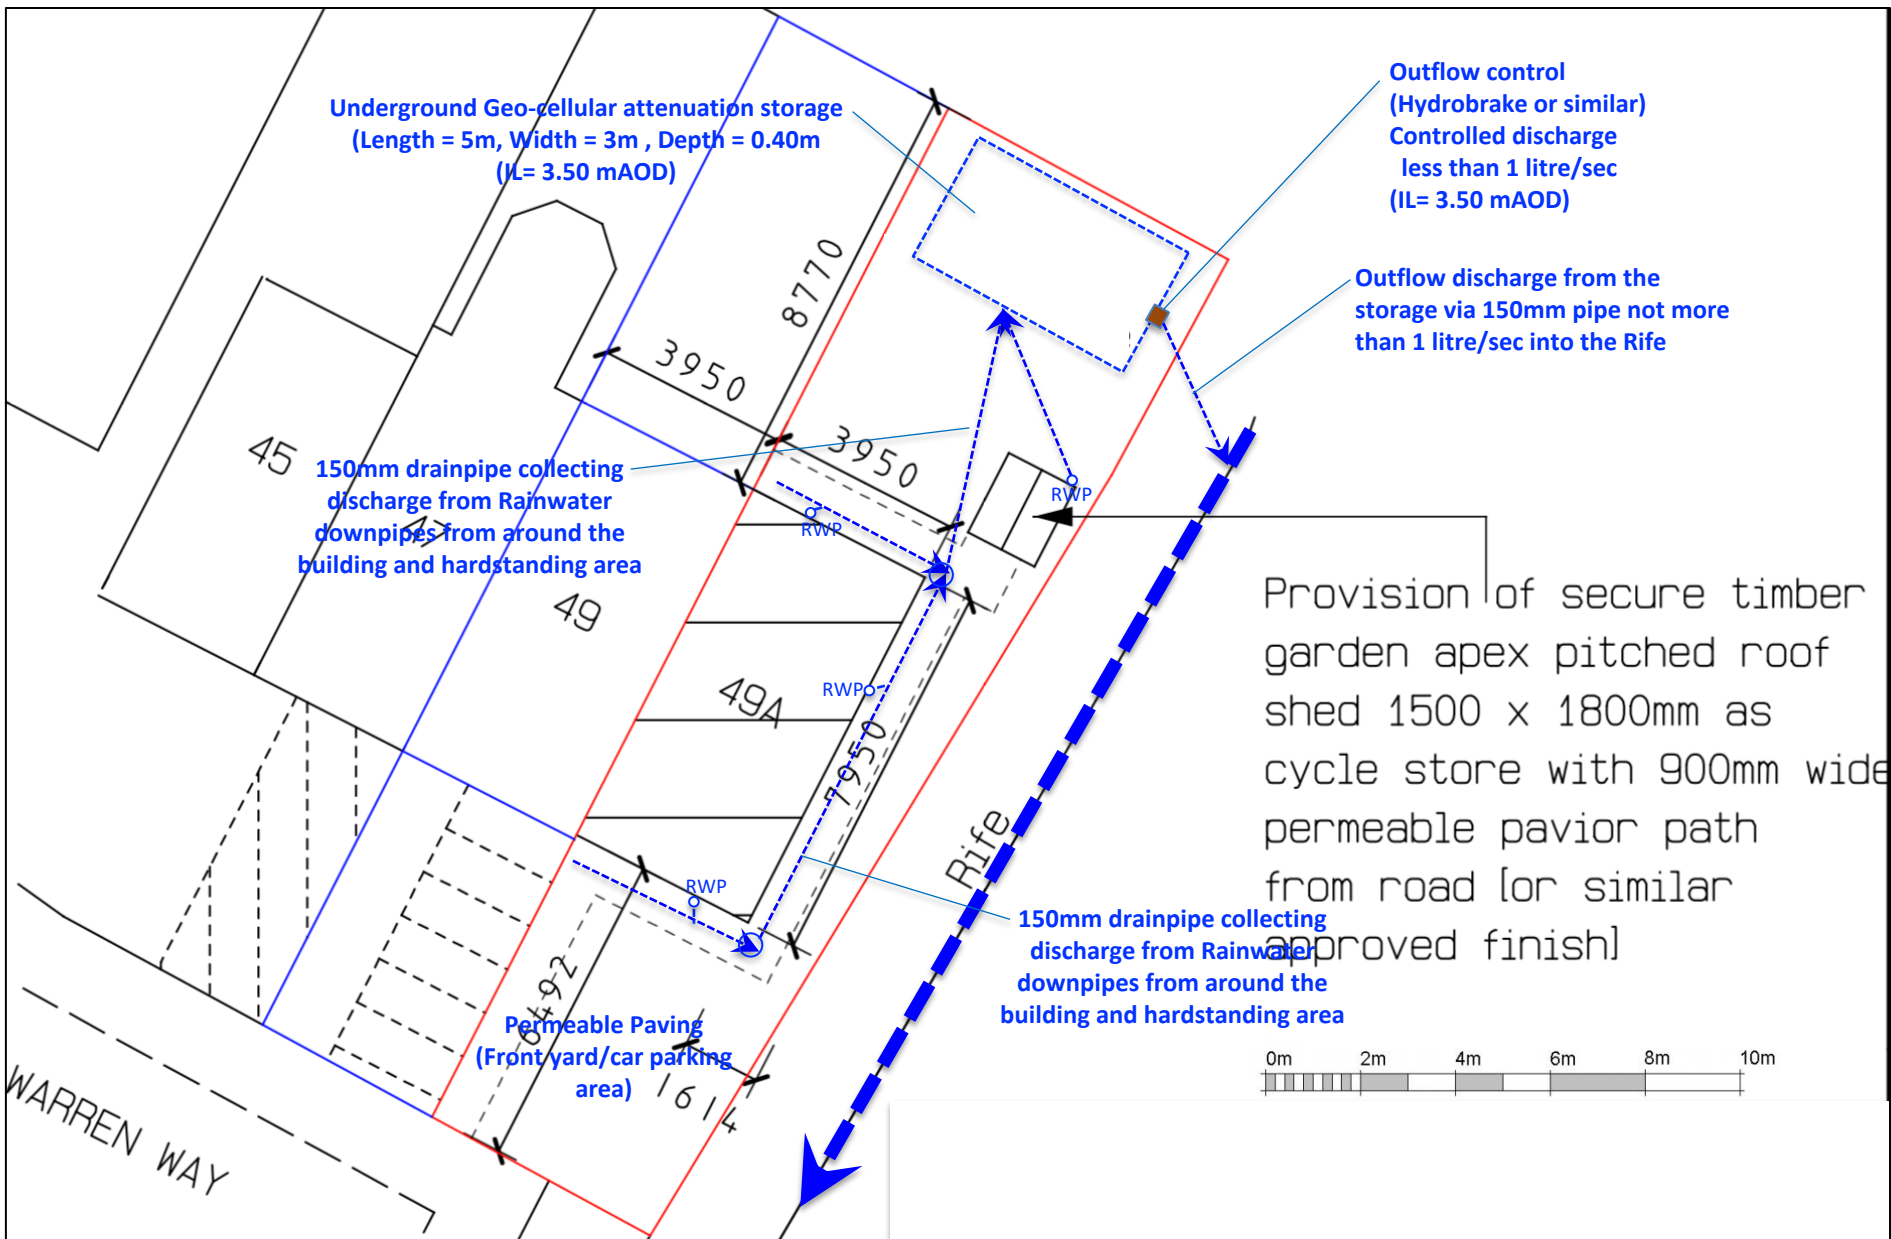

Appendix H Proposed Surface Runoff Improvement Measures (SuDS) (Permeable Block Paving Details)

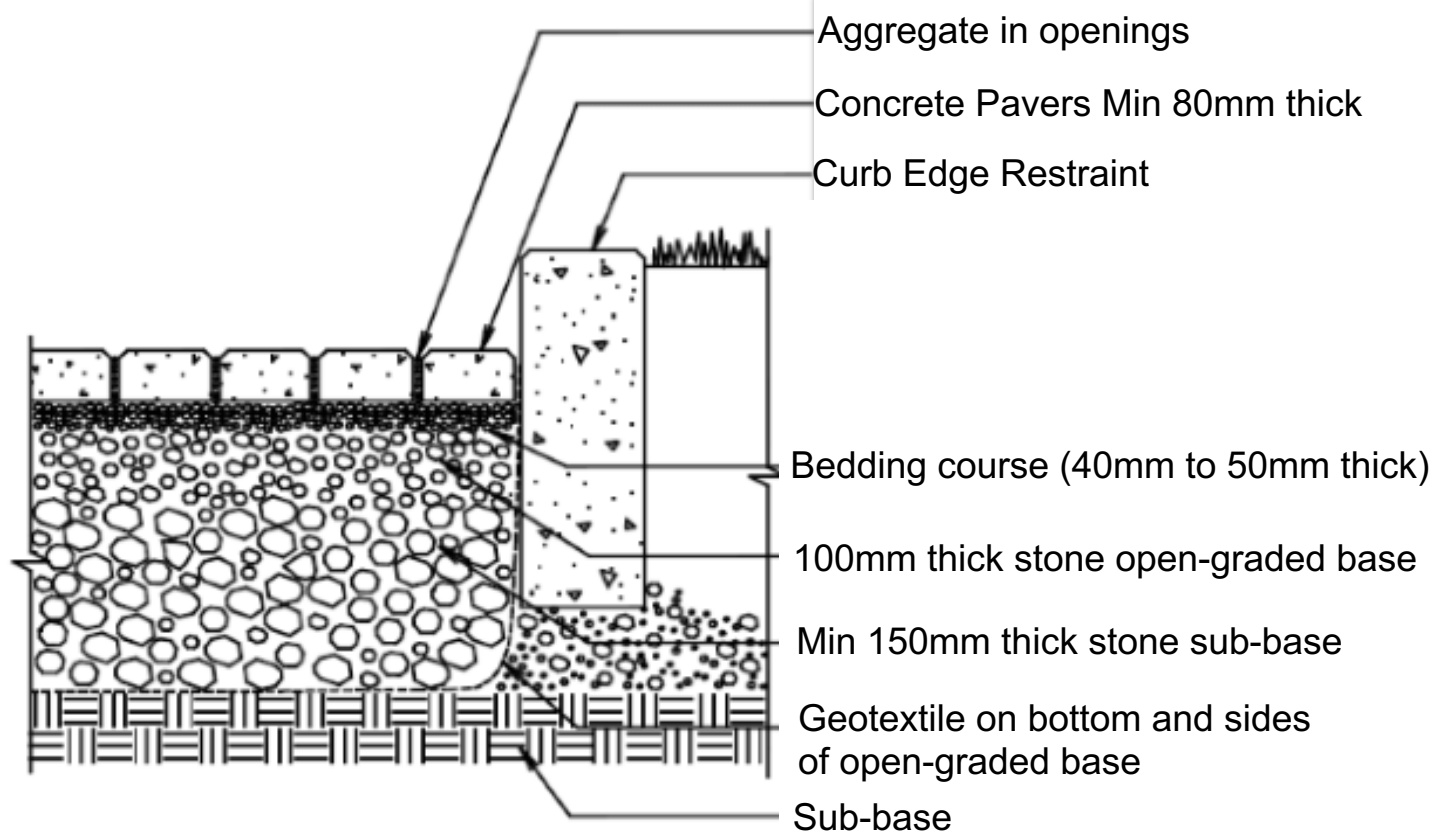

Typical Permeable Block Paving Sectional Details