



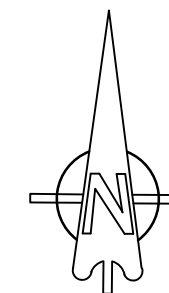

SCALE 1:500 © A3

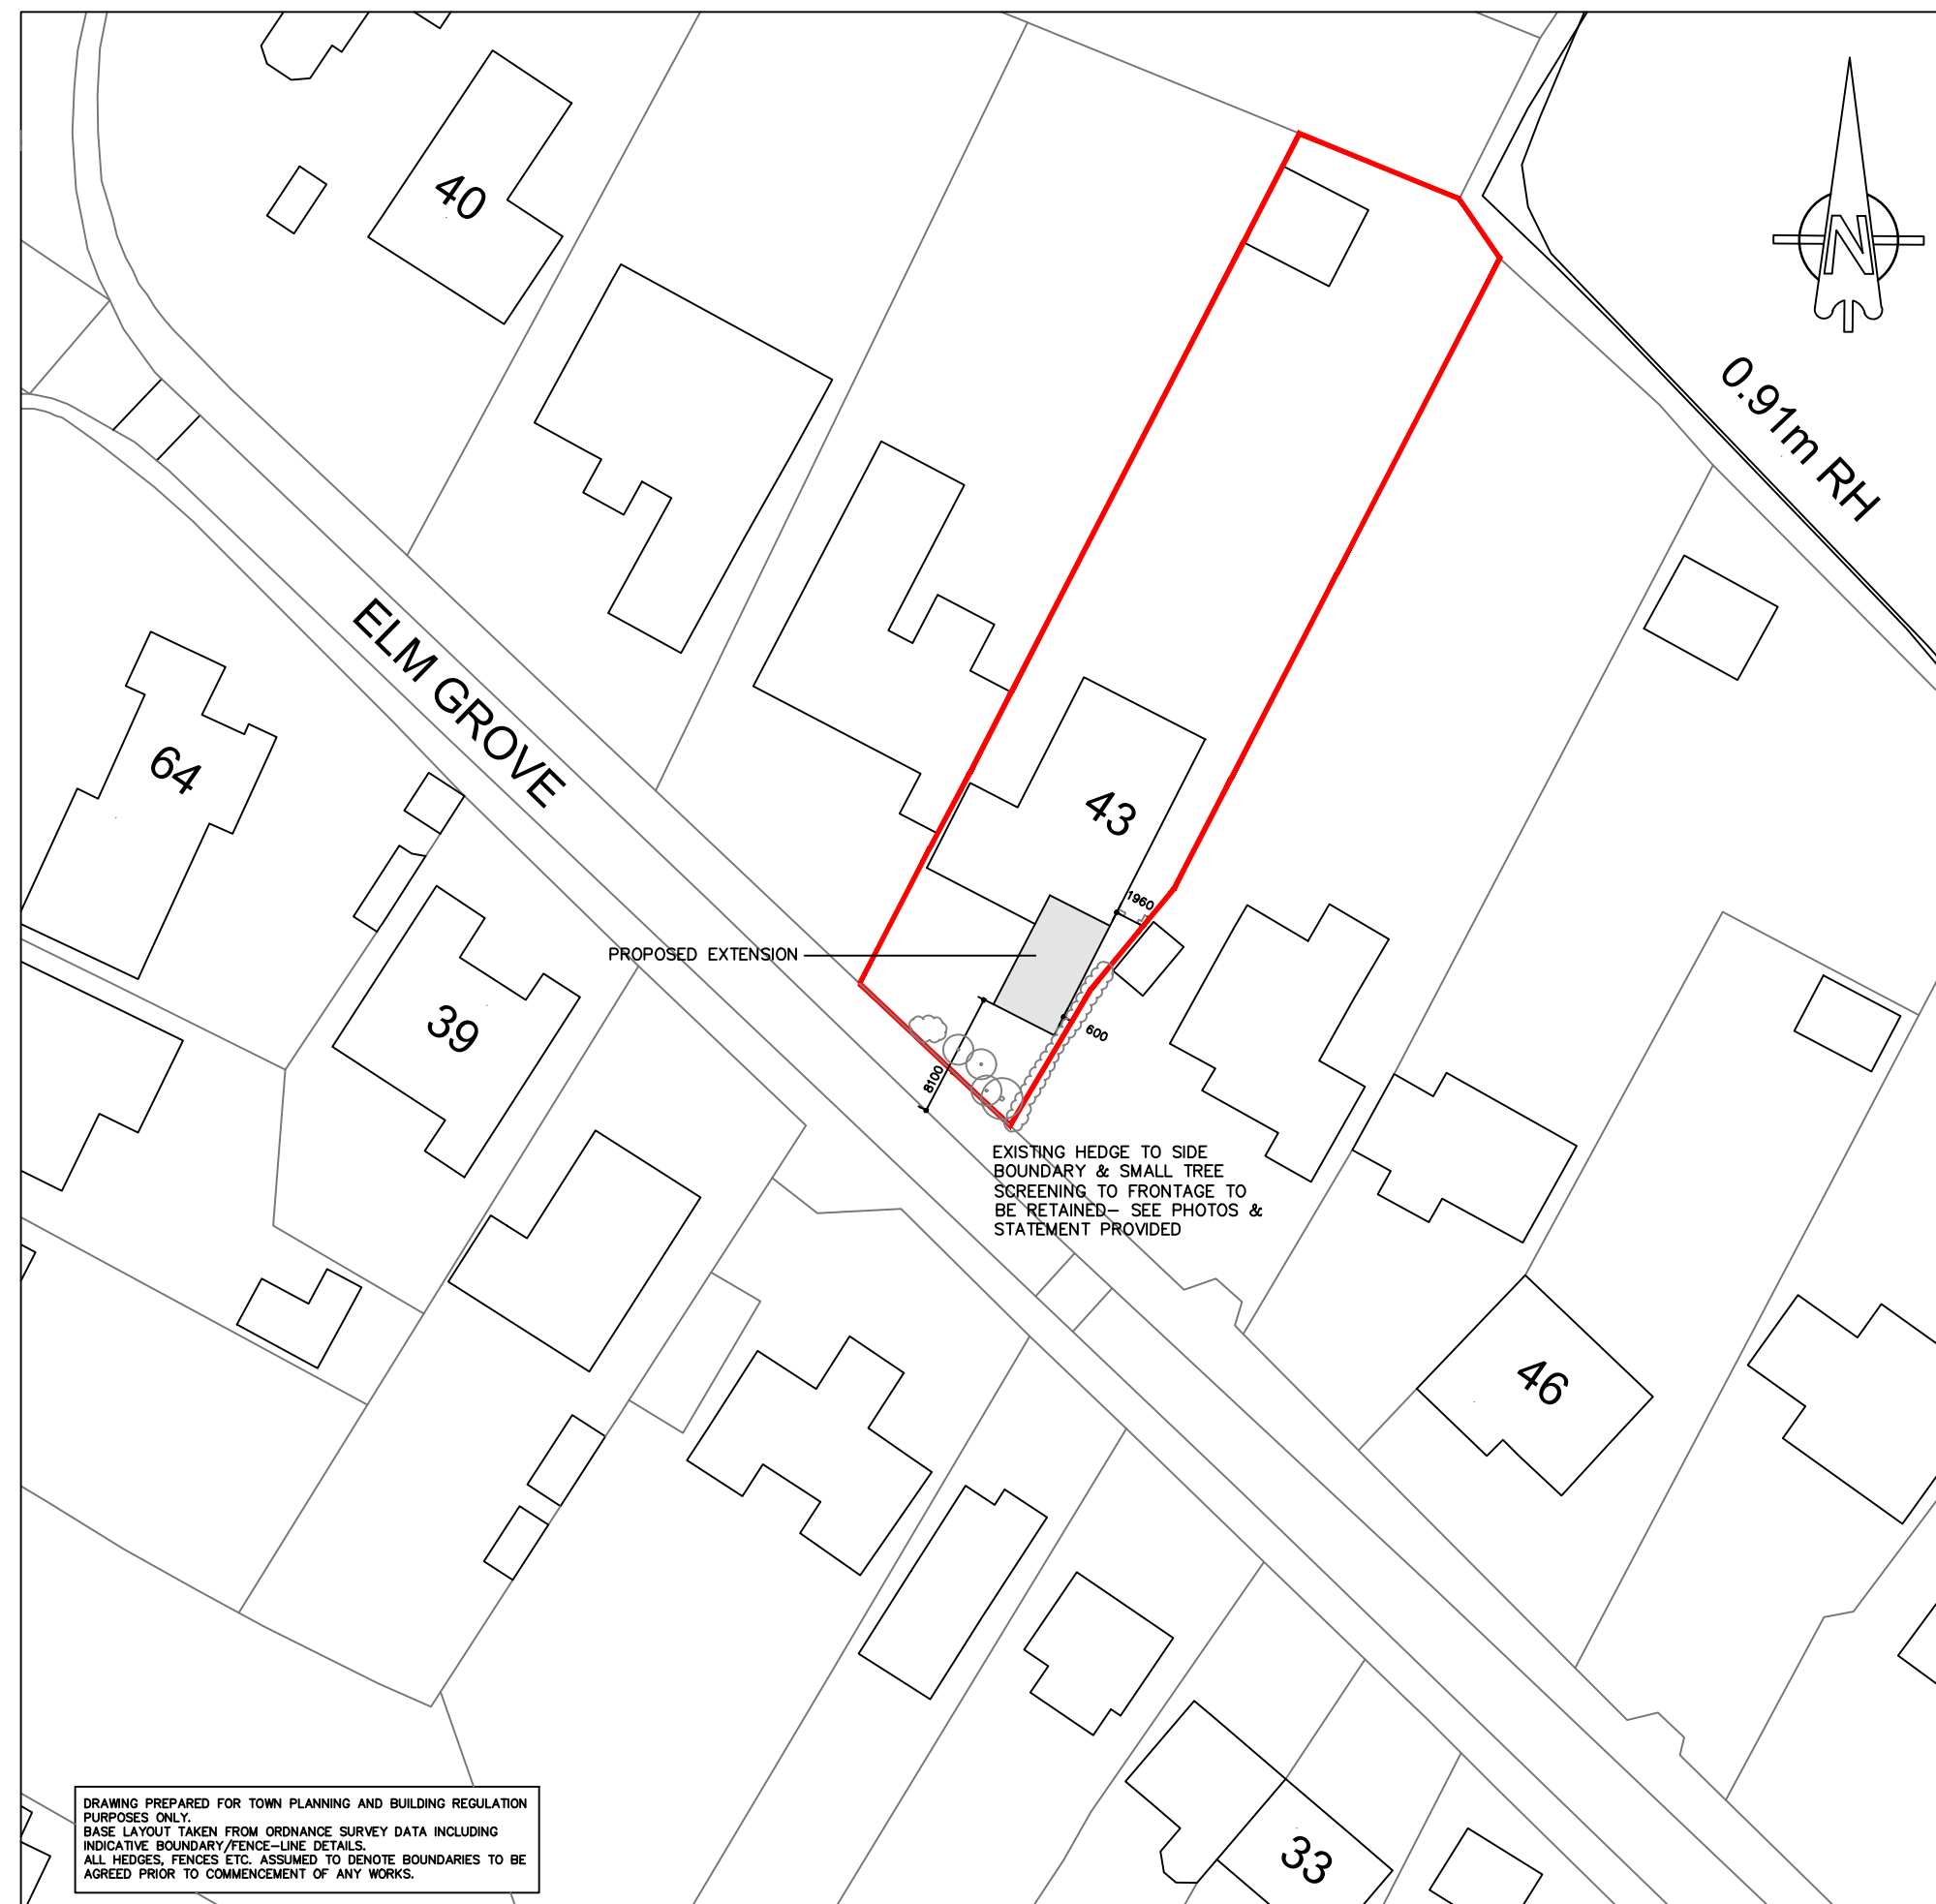

0.91m RH



DRAWING PREPARED FOR TOWN PLANNING AND BUILDING REGULATION PURPOSES ONLY.
BASE LAYOUT TAKEN FROM ORDNANCE SURVEY DATA INCLUDING INDICATIVE BOUNDARY/FENCE-LINE DETAILS.
ALL HEDGES, FENCES ETC. ASSUMED TO DENOTE BOUNDARIES TO BE AGREED PRIOR TO COMMENCEMENT OF ANY WORKS.

FOR MR S. DOWNES		
SITE 43 ELM GROVE, BARNHAM, WEST SUSSEX. PO22 0HL		
TITLE PROPOSED EXTENSION BLOCK PLAN		
SCALE 1: 500 © A3	DRAWN AH 03/26	DRAWING NO. 01B REV.