





REAR (NORTH-EAST) ELEVATION

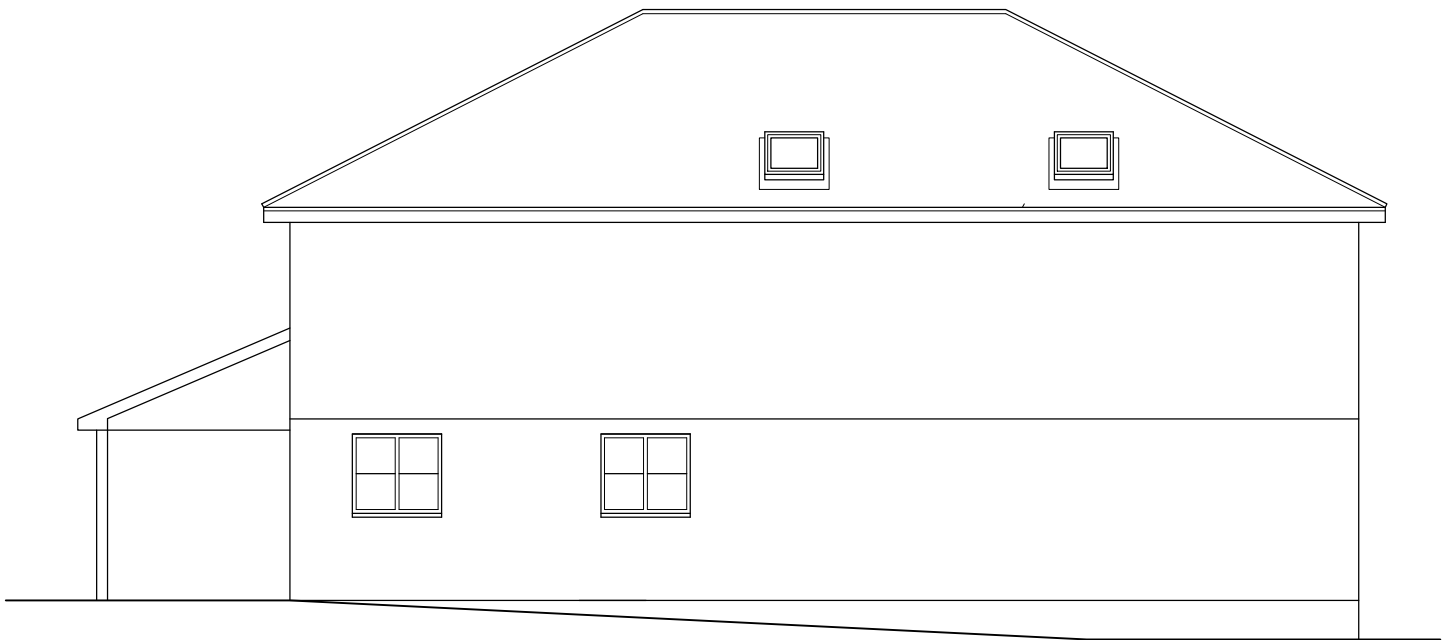

SIDE (SOUTH-WEST) ELEVATION



FRONT (SOUTH-WEST) ELEVATION

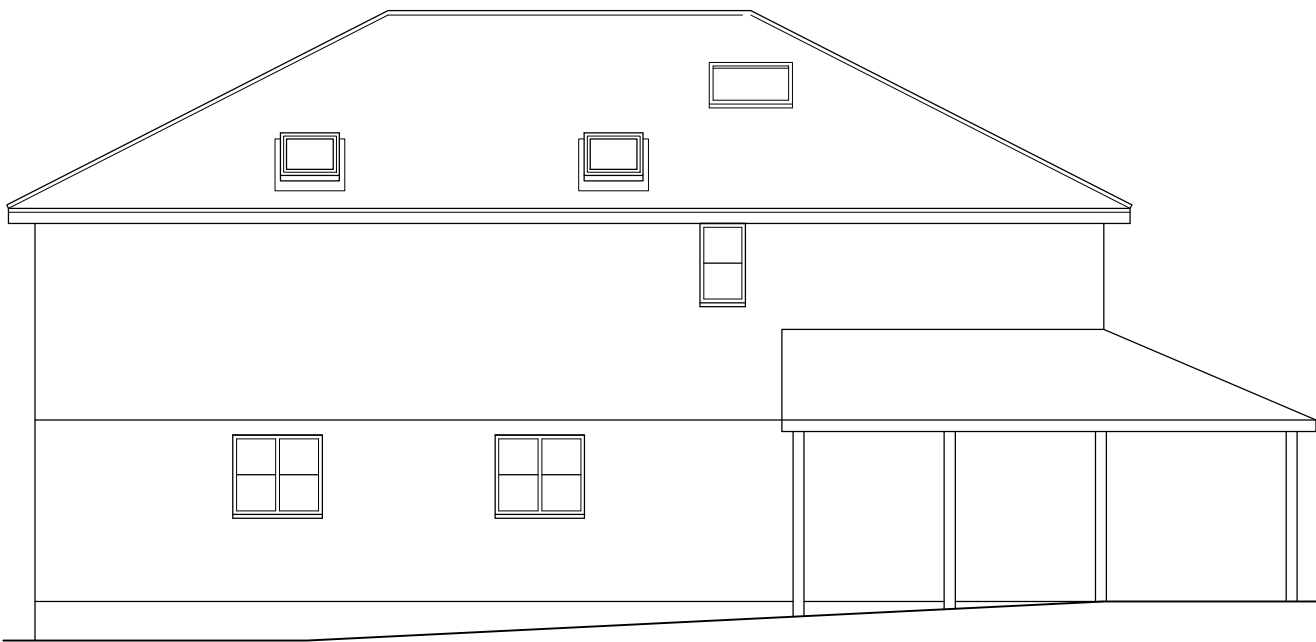

SIDE (NORTH-WEST) ELEVATION

FOR	MR S. DOWNES		
SITE	43 ELM GROVE, BARNHAM, WEST SUSSEX. PO22 0HL		
TITLE	EXISTING ELEVATIONS		
SCALE	DRAWN	DRAWING NO.	
1:100	AH 05/26	03 REV	