





SIDE (NORTH–WEST) ELEVATION
ELEVATIONS SCALE 1:100
PROPOSED EXTENSION SHOWN 'DETAILED'.

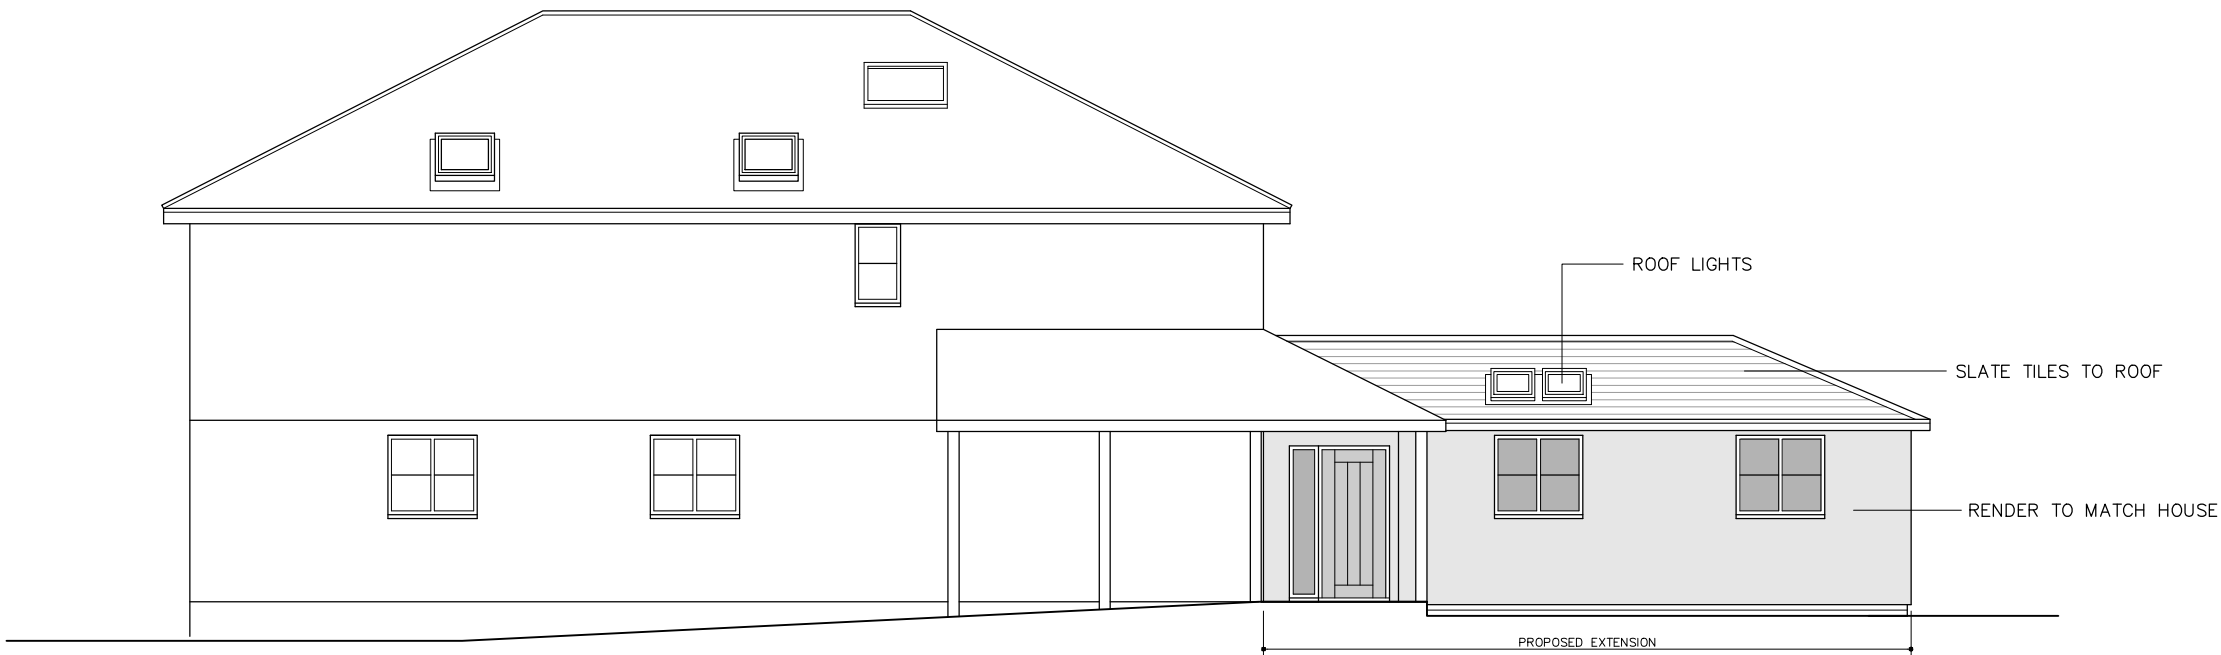

FRONT (SOUTH–WEST) ELEVATION

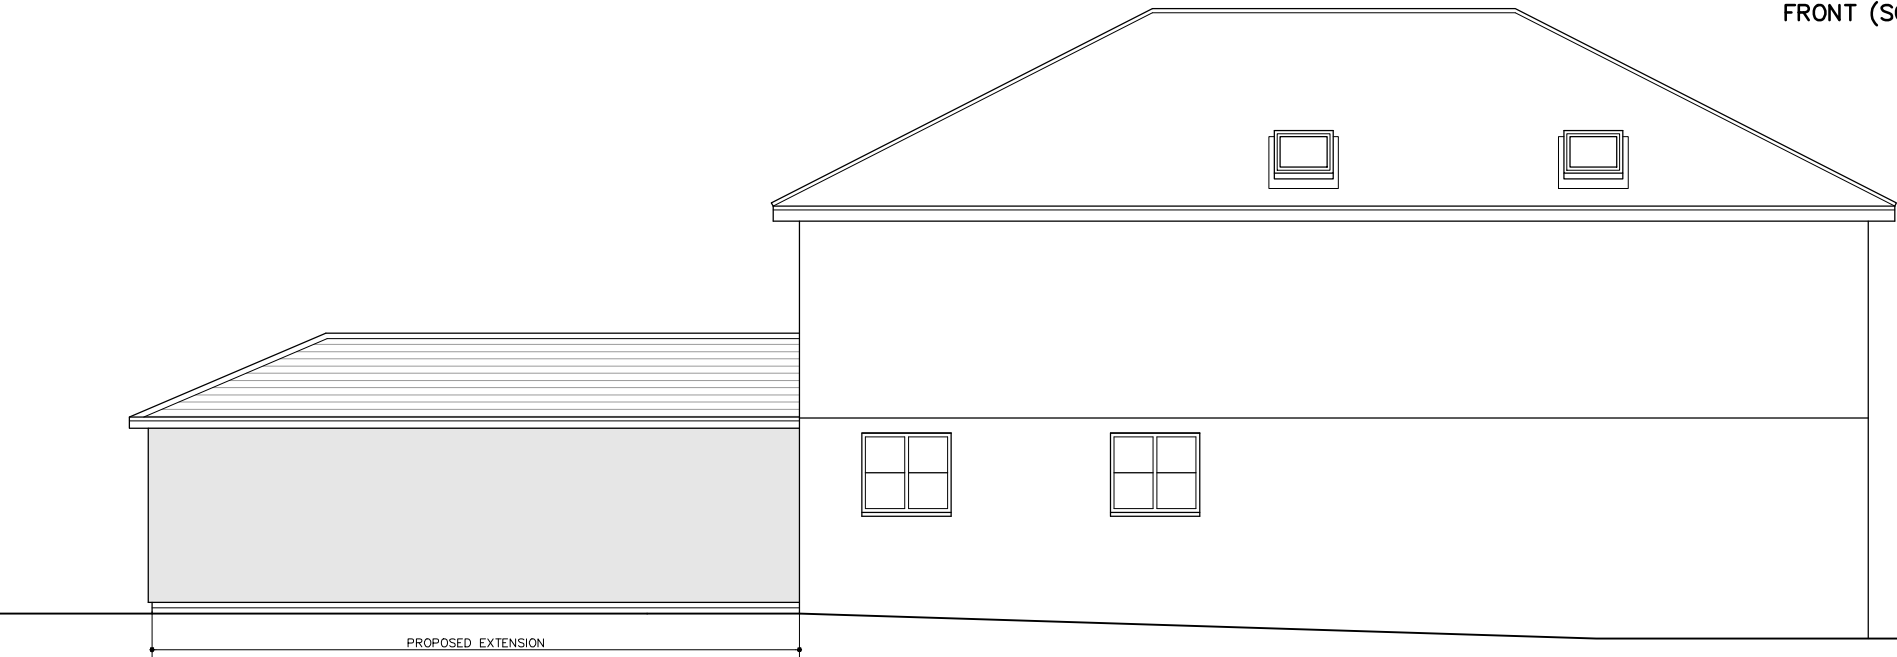

SIDE (SOUTH–EAST) ELEVATION

REV.B– APPLICATION MODS 06/05/26
REV.A– ROOFLIGHTS ADDED 10/03/26

FOR MR S. DOWNES		
SITE 43 ELM GROVE, BARNHAM, WEST SUSSEX. PO22 0HL		
TITLE PROPOSED EXTENSION ELEVATIONS		
SCALE 1:100	DRAWN AH 02/26	DRAWING NO. 06 REV B