



1

Rubber steps
from Playdale or
similar and
approved

Network rail planting
22No *Cornus sanguinea* 10%
22No *Cytisus scoparius* 10%
22No *Ligustrum vulgare* 10%
44No *Rosa arvensis* 20%
44No *Rosa canina* 20%
22No *Sambucus nigra* 10%
44No *Viburnum opulus* 20%.

②


Balance Beam
from Playdale or
similar and
approved

Network rail planting
 19No *Cornus sanguinea* 10%
 19No *Cytisus scoparius* 10%
 19No *Ligustrum vulgare* 10%
 37No *Rosa arvensis* 20%
 37No *Rosa canina* 20%
 19No *Sambucus nigra* 10%
 37No *Viburnum opulus* 20%


SPECIFICATION
All works generally, to comply with the written Soft Landscape Specification.

NOTES:
DO NOT SCALE FROM DRAWING
NOT FOR CONSTRUCTION, FOR PLANNING
PURPOSES ONLY

Legend

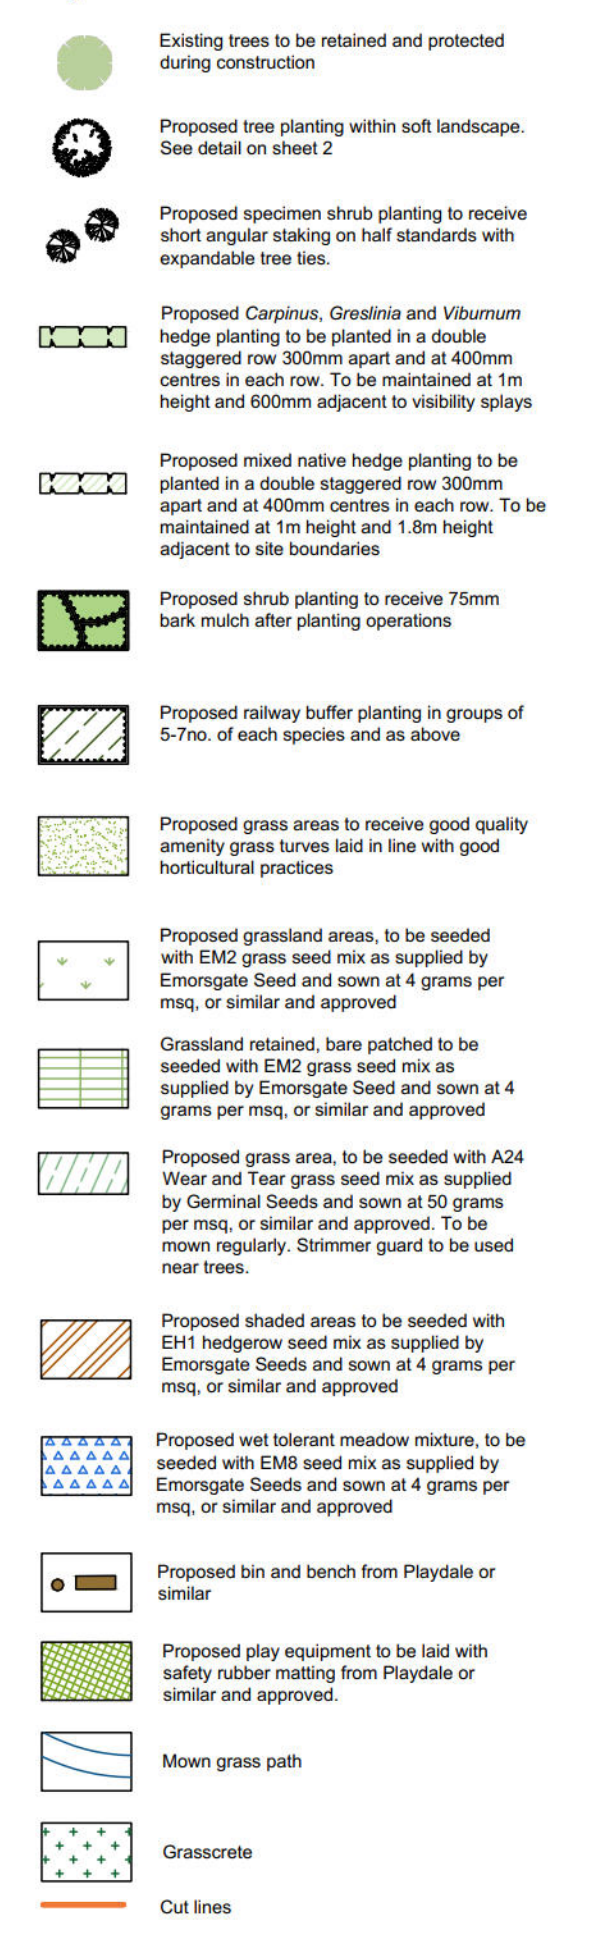

Planting Schedule on Sheet 9

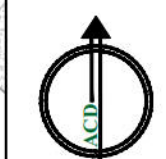

I	12.05.26	Revised layout	LS
H	14.02.25	Revised layout	LS
G	05.09.23	Trees added	LS
F	17.08.23	LAP added Sheet 4	LS
E	20.07.23	Layout Revisions	LS
D	27.06.23	Layout Revisions	RH
C	19.04.23	HV Cable added	LS
B	03.02.23	Layout Revisions	LS
Rev	Date	Details	Drawn



Phone: 01666 825646
Email: mail@acdenv.co.uk
Web: www.acdenvironmental.co.uk

scheme: Tars Farm,
Barnham
client: Barratt Homes
drawing: Landscape Proposals
date: August 2022
scale: 1:200@A1
drawing no: BDWS23957 11 Sheet 4
drawn: LS/RK checked: DKM

Copyright of ACD Environmental Ltd. All rights described in Chapter IV of the Copyright, Designs and Patents Act 1988 have been generally asserted: 2011. Copyright of this plan remains with ACD until all fees have been paid in full.