


Existing West 1:100

South

East

North

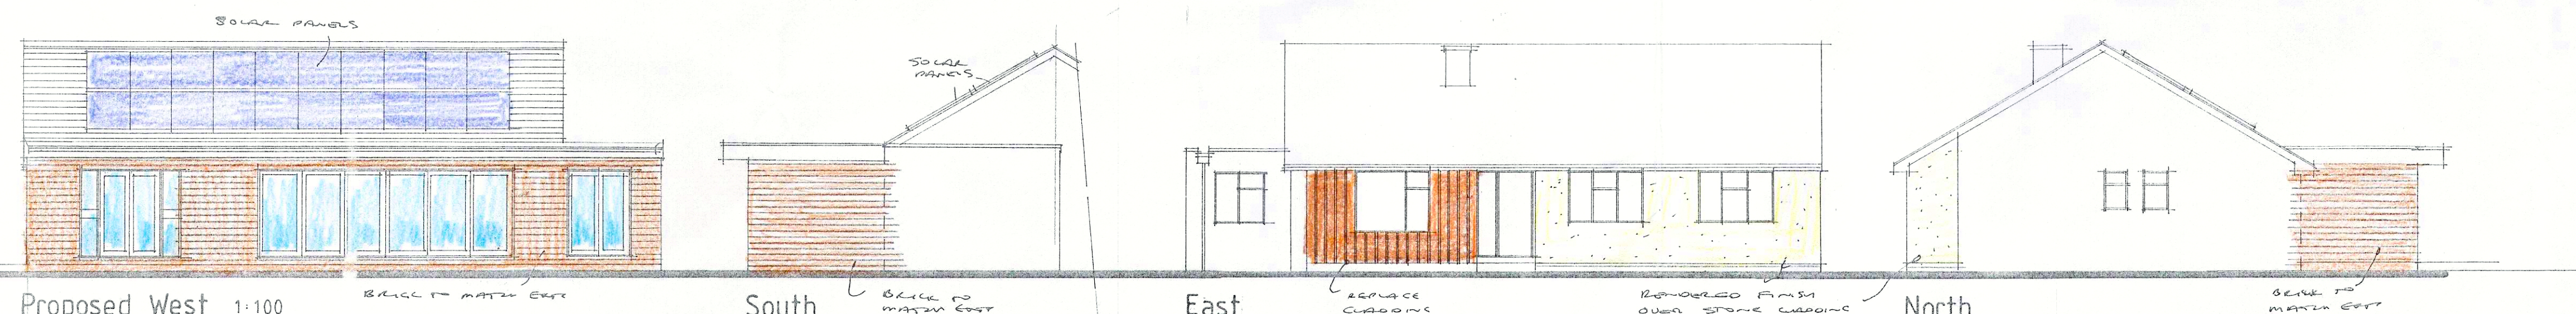


Proposed West 1:100


South

East


North

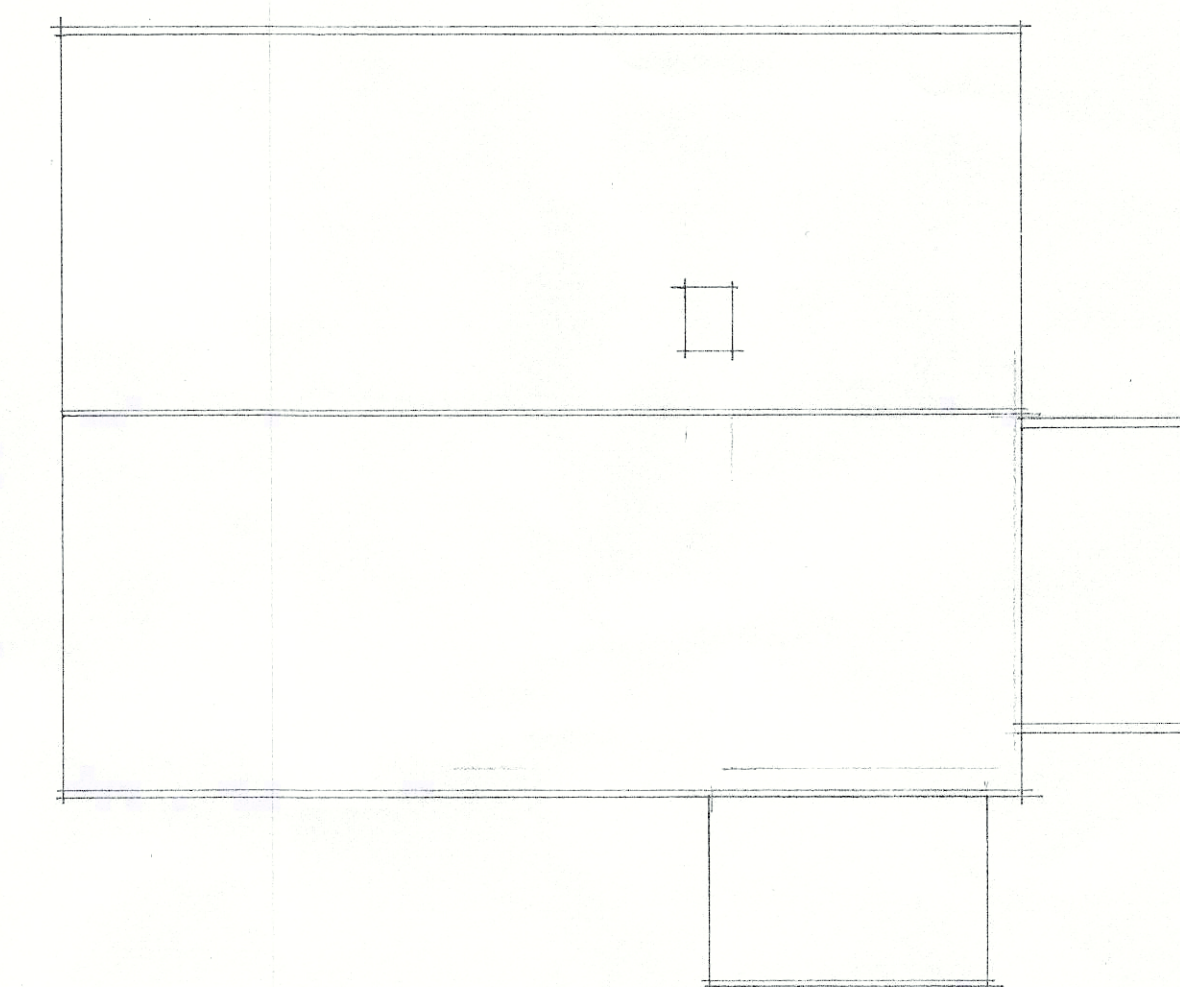


Existing roof 1:100

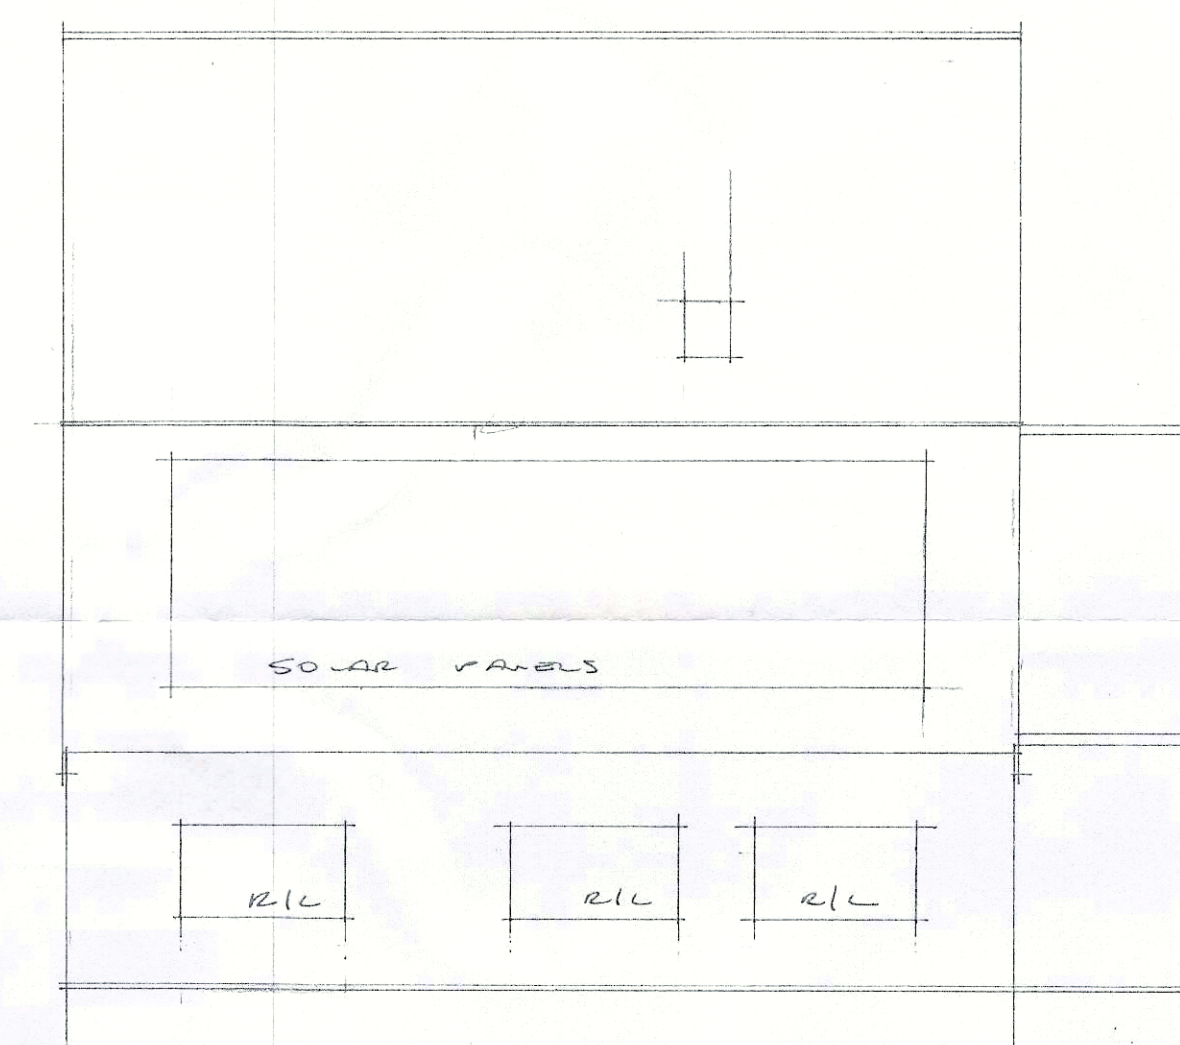

Proposed roof 1:100

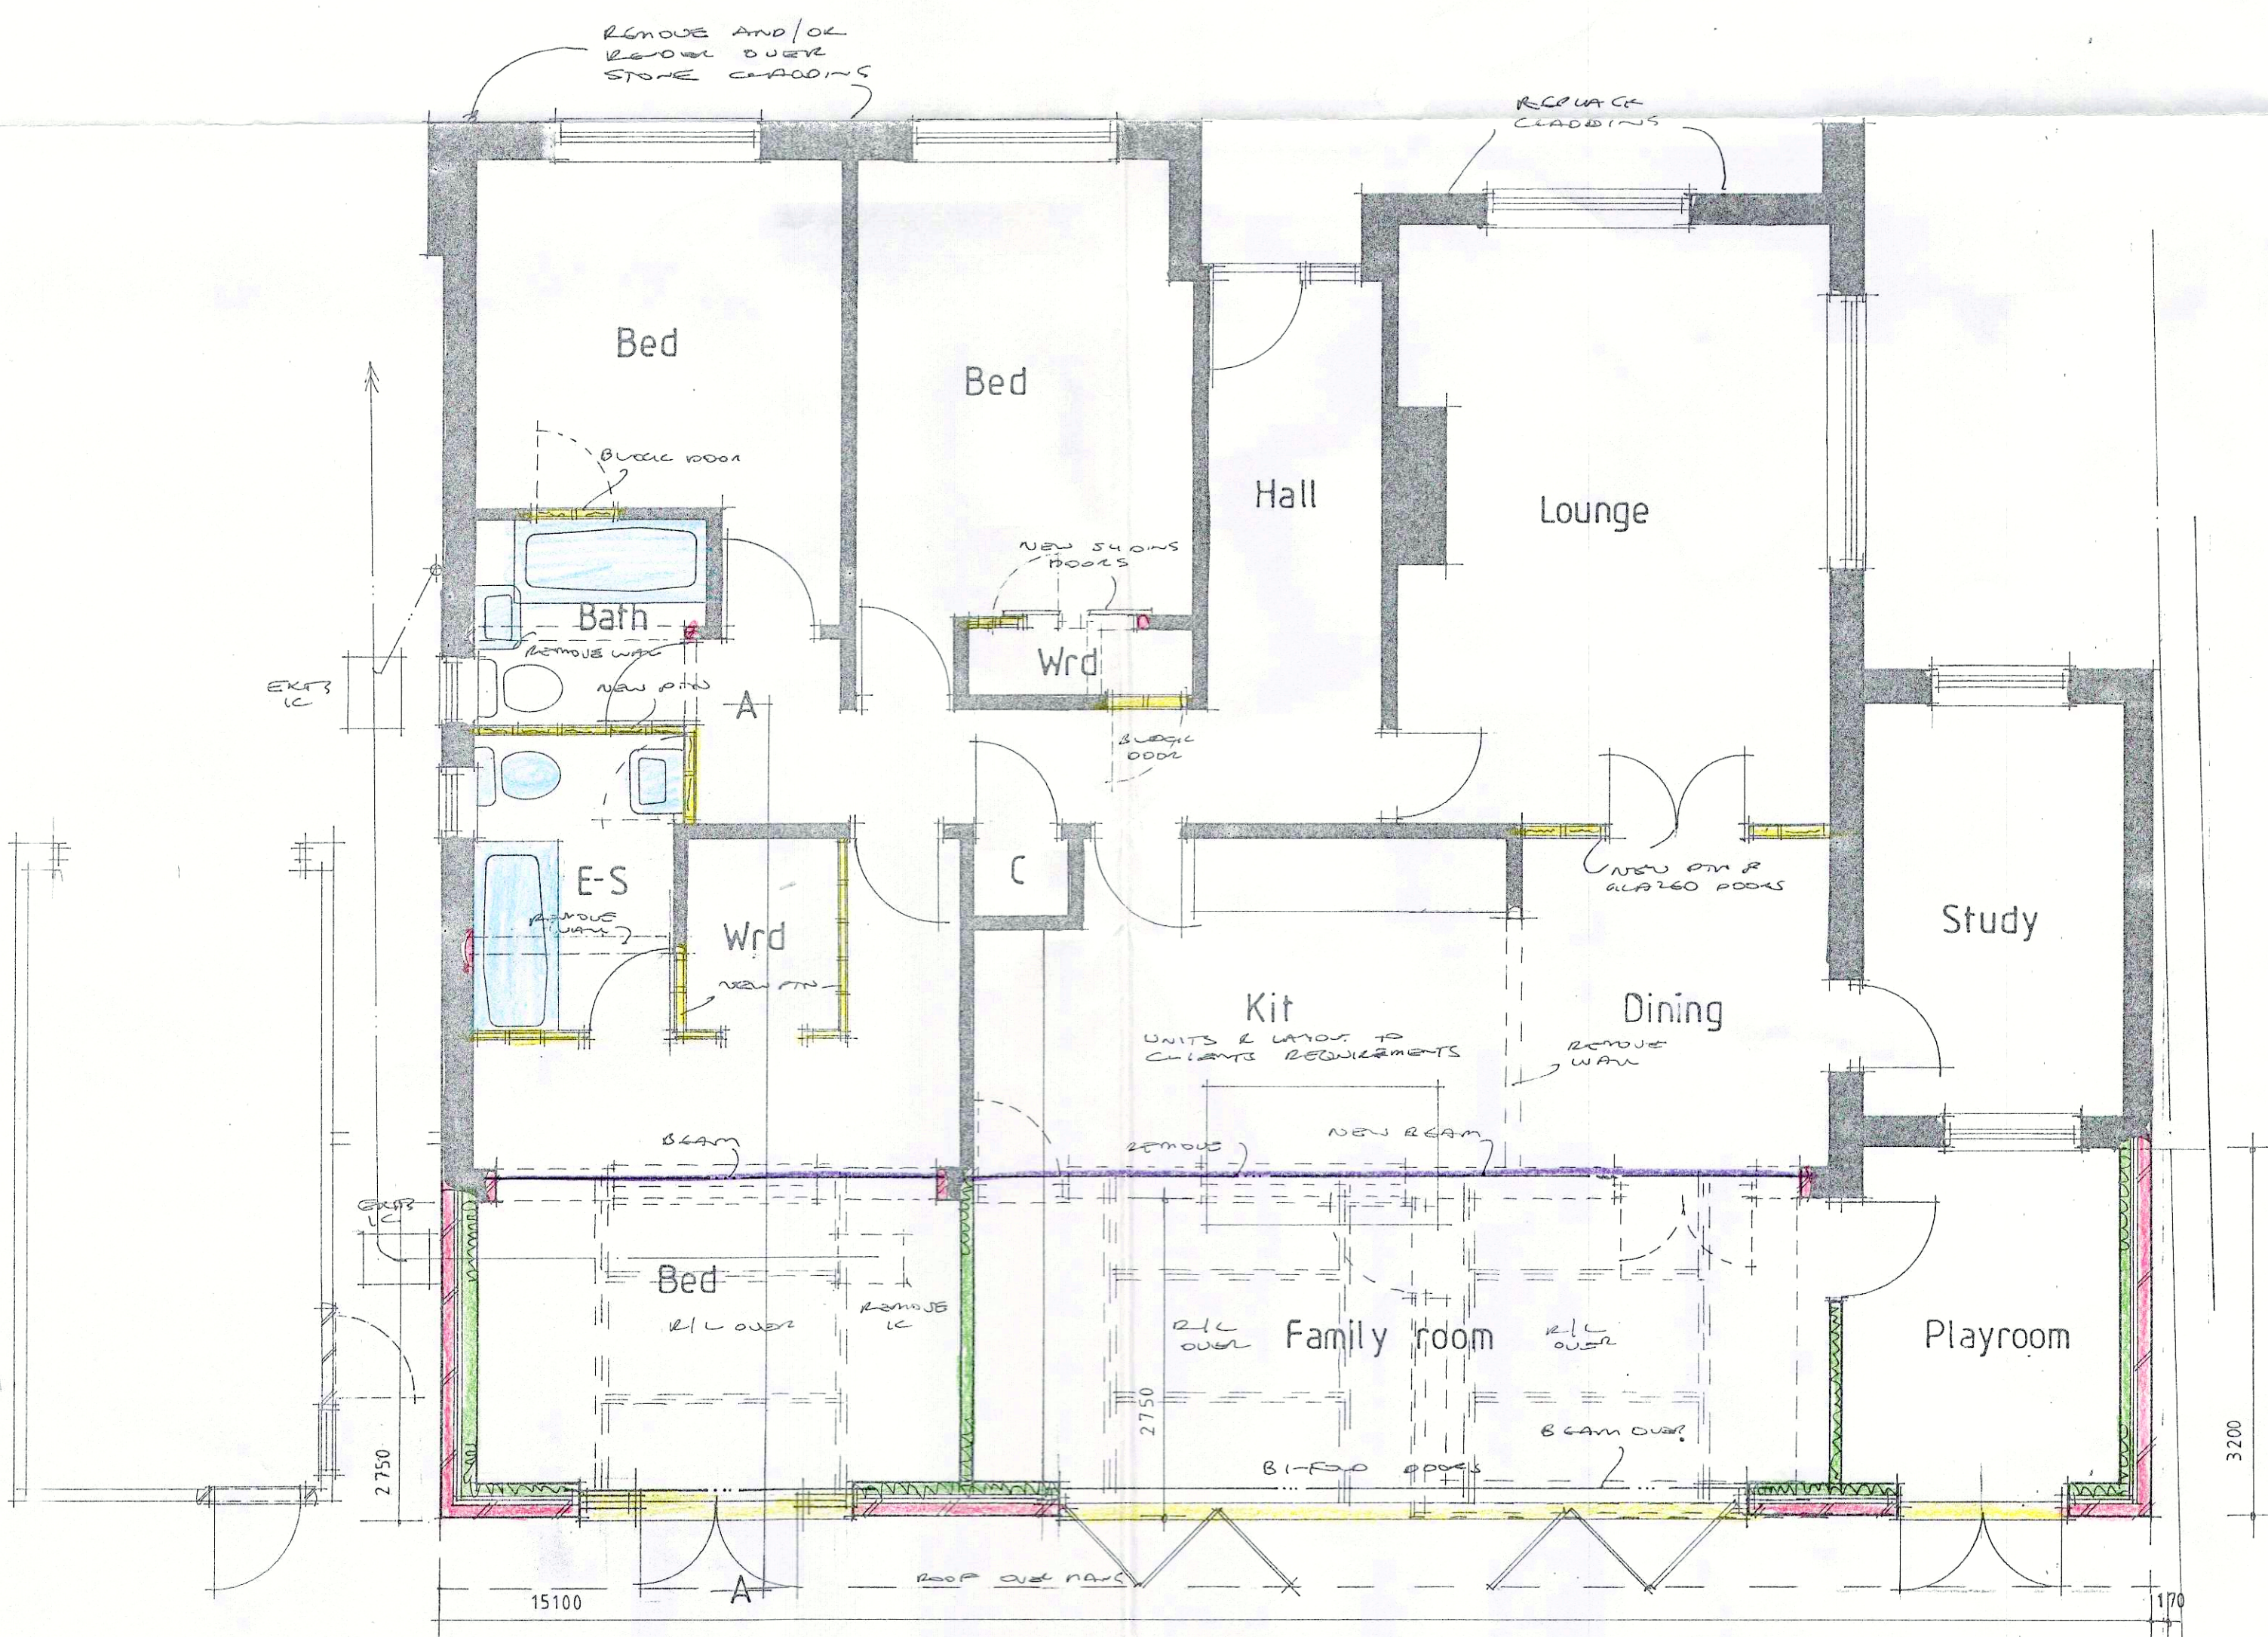


Plan 1:50

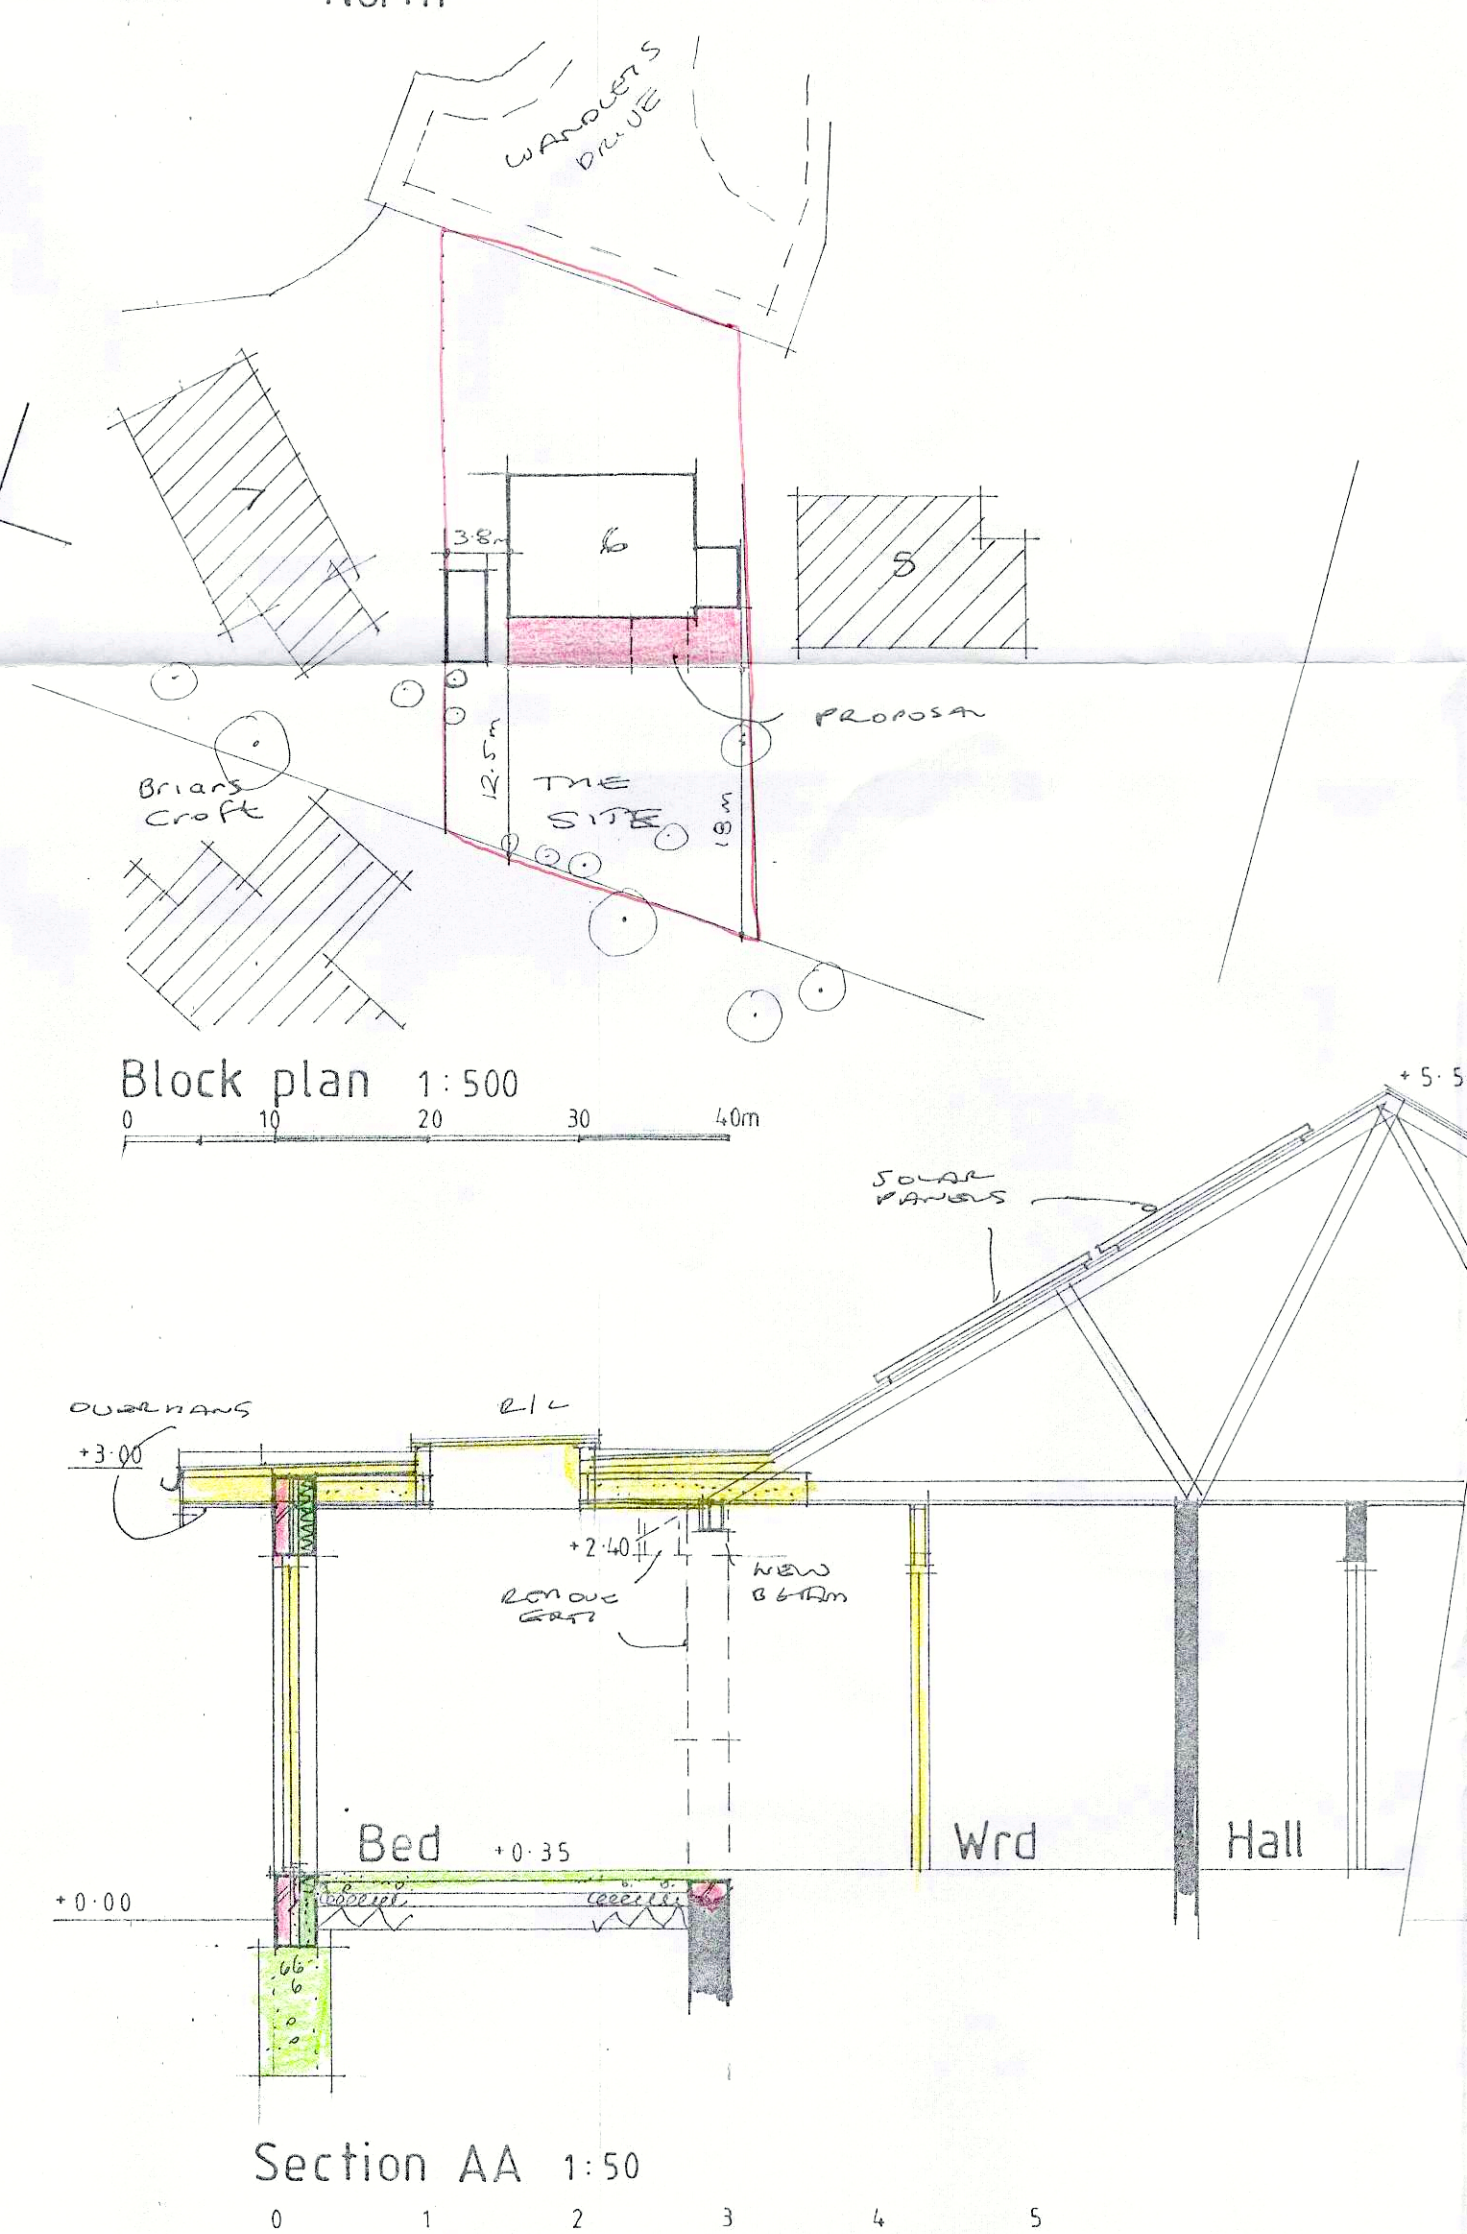

Block plan 1:500

Section AA 1:50

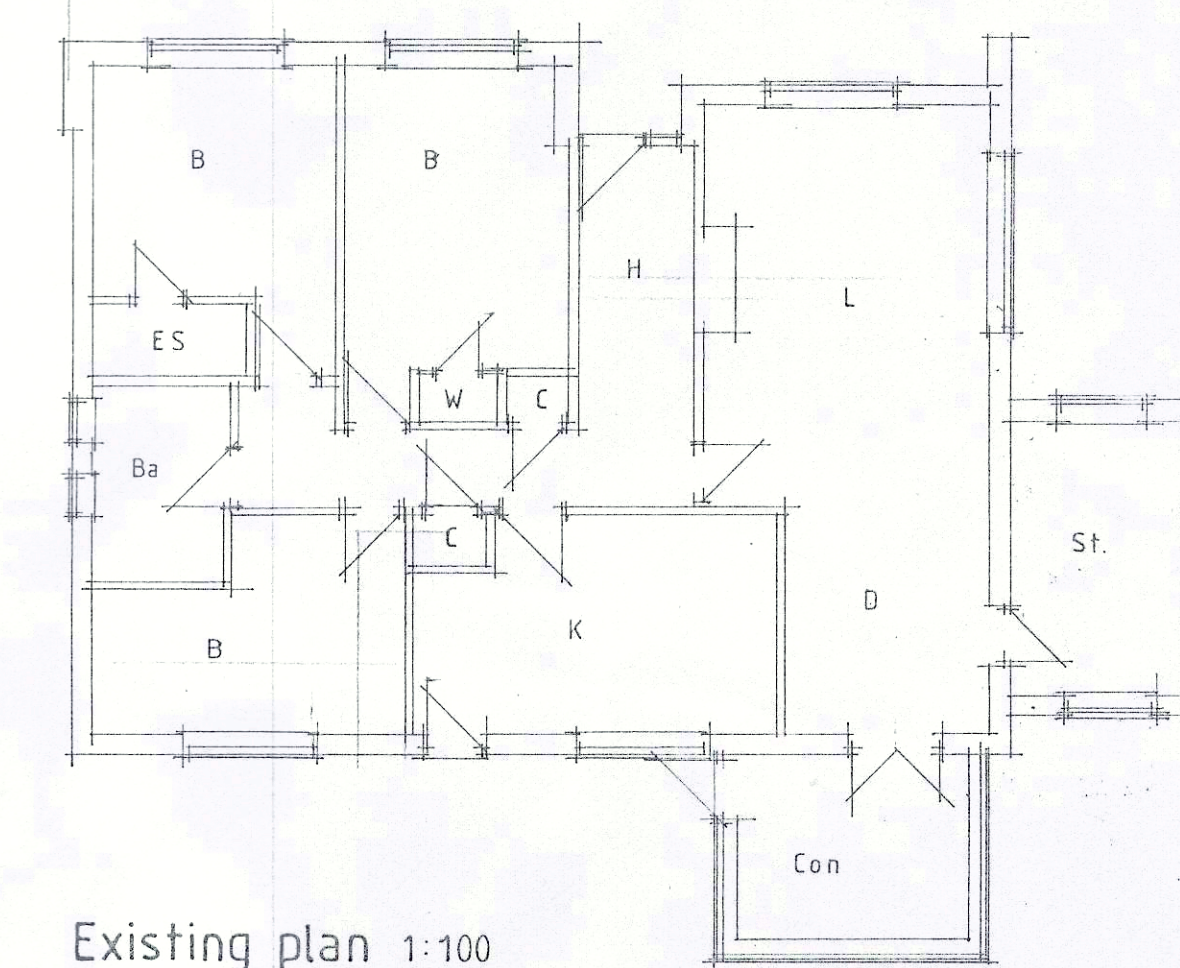

Existing plan 1:100

AJ SALTER & SON
Architectural Technicians
and Surveyors
50 WINDSOR ROAD, WORTHING,
WEST SUSSEX, BN11 2LY
Tel/Fax: (01903 209496)
E-mail: ajsalterandson@hotmail.com

C			
B			
A	TP. REV. 13		AUG 19 13
Client	Mr & Mrs Stevens		
Address	6 Wandleys Drive : Eastergate		
Drawing	EXTENSION & ALTERATIONS	No.	1519:1A
Scale	1:50 1:100	Drawn	B
	1:500	Date	AUG 19