

notes


Permission is granted to scale from this drawing for the purpose of Local Authority Planning Approval only. In all other cases DO NOT scale from this drawing. Please contact the office for any additional information required.

Contractors, Sub-Contractors and Suppliers are to check all relevant dimensions, levels and details of the site and any existing buildings before commencing any site drawings or building work. Any discrepancies should be reported to the office.

This drawing must be read in conjunction with all related drawings and documents relevant to this project, including those prepared by appointed consultants, specialists and sub-consultants etc.

This drawing is the copyright of RDV a Design.

revisions	
A minor amendments	24/02/2021

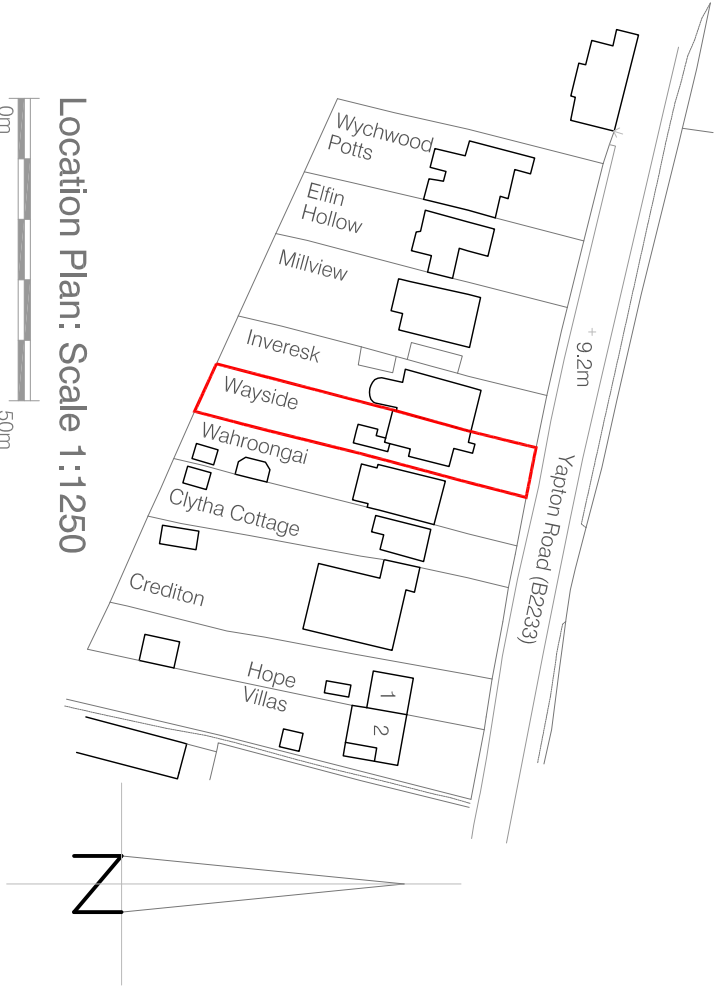

Location Plan: Scale 1:1250



Ordnance Survey (c) Crown Copyright 2020. All rights reserved. Licence number 100022432

Grid Reference: SU 96670 03991

Latitude: 50.827

Longitude: -0.628

RDV a Design

9 Oak End | Arundel | West Sussex

Tel: 01903 884013

project
Wayside
Yapton Road
Barnham, West Sussex

drawing

Location Plan and Block Plan

As Existing

scale	date	
1:200 1:1250 @ A3	December 2020	
job no	drawing no	rev
20205	00.01	A

Site/ Block Plan: Scale 1:200



Please Note: This drawing is based upon Ordnance Survey data.