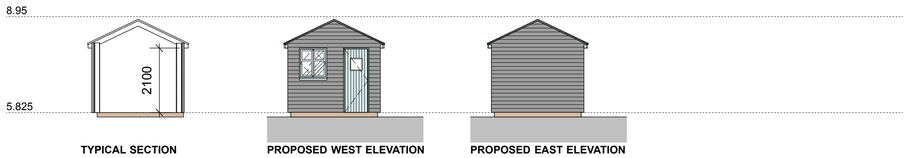

TYPICAL SECTION

PROPOSED WEST ELEVATION

PROPOSED EAST ELEVATION

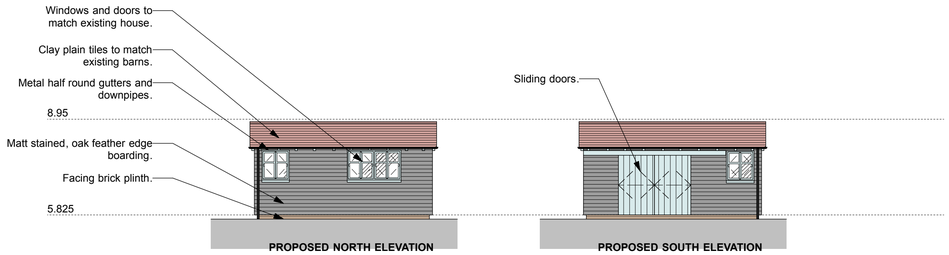

PROPOSED NORTH ELEVATION

PROPOSED SOUTH ELEVATION

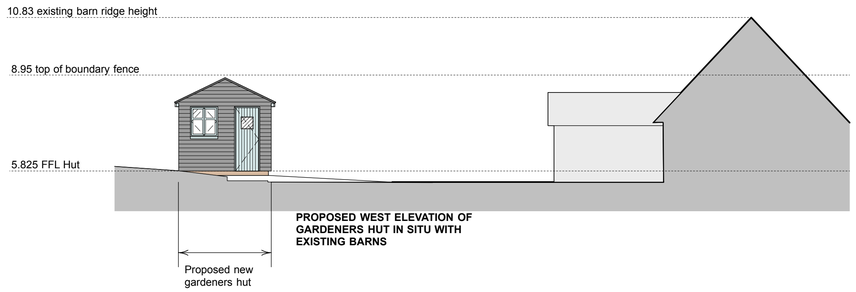

PROPOSED WEST ELEVATION OF GARDENERS HUT IN SITU WITH EXISTING BARNS

PROPOSED ELEVATIONS

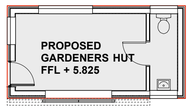

PROPOSED FLOOR PLAN OF GARDENERS HUT.

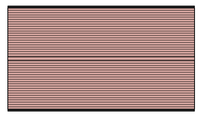

PROPOSED ROOF PLAN OF GARDENERS HUT.

PROPOSED PLANS

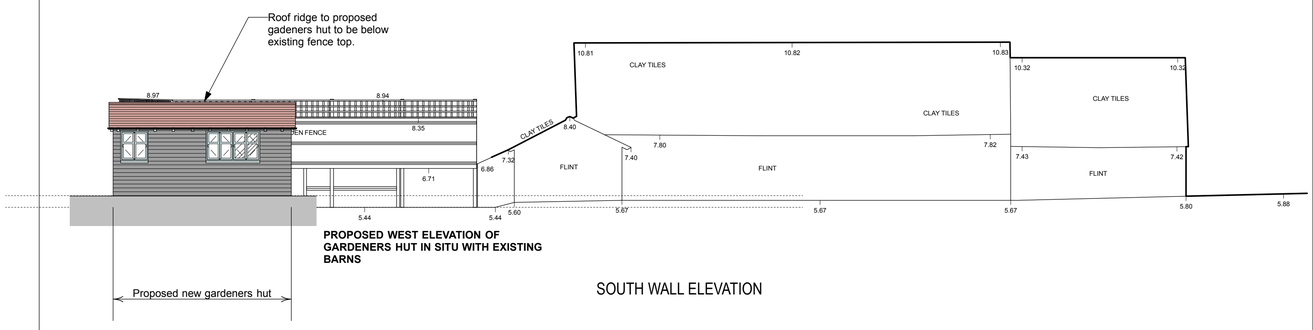

PROPOSED WEST ELEVATION OF GARDENERS HUT IN SITU WITH EXISTING BARNS

SOUTH WALL ELEVATION

PROPOSED ELEVATIONS IN CONTEXT

SCALE BAR

notes:

amendments:

A 09.06.20	Updates to client comments
B 09.06.20	Updates to client comments
C 11.06.20	Updates to client comments

Felce & Guy Partnership LLP
Architects
Studio 5 | English Close | Hove | BN3 7ET
T: 01273 736217 E: info@felceandguy.co.uk

project:	PROPOSED NEW GARAGE and GARDENERS HUT
location:	BARNHAM COURT BARNHAM
client:	W.BOLLAND & A.MARTIN
drawing:	PROPOSED GARDENERS HUT PLANS, SECTION AND ELEVATIONS

scale: 1:100		page: A1
drawn by: JBC		checked by: ----------
date: 3.06.20	drawing number: 2782/03	revision: C

© Felce & Guy Partnership LLP