




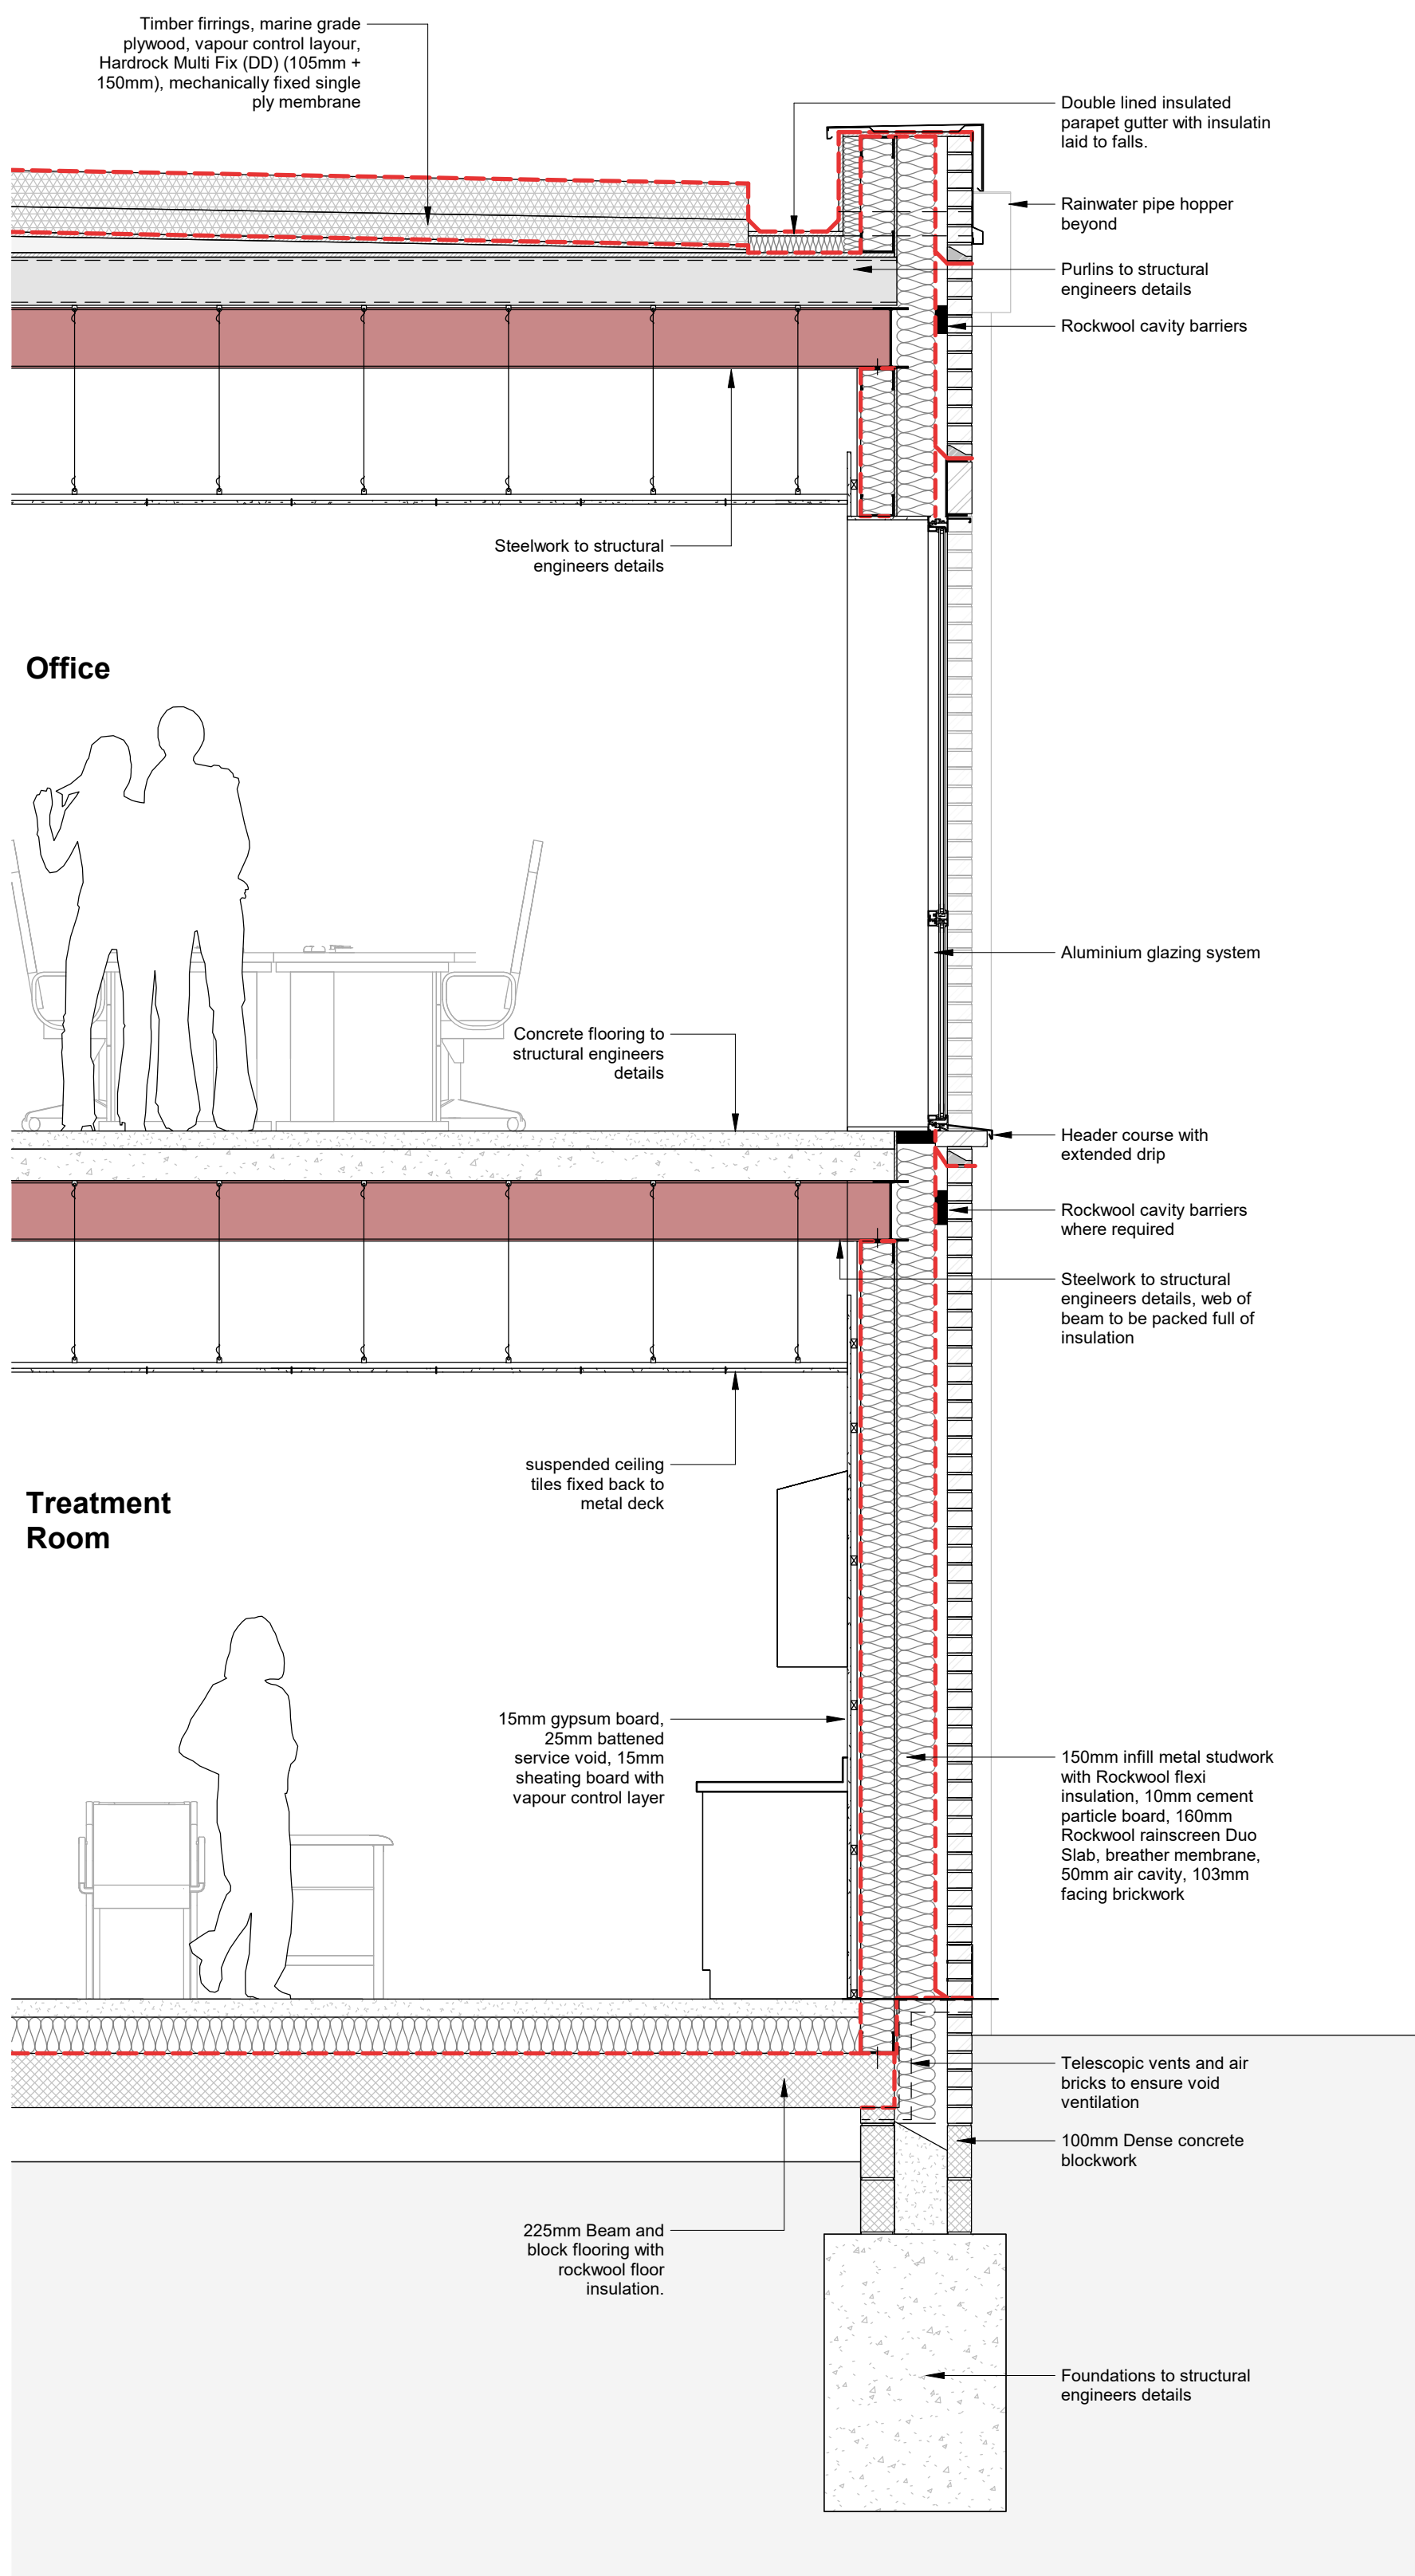

Bay Section Study
1:25

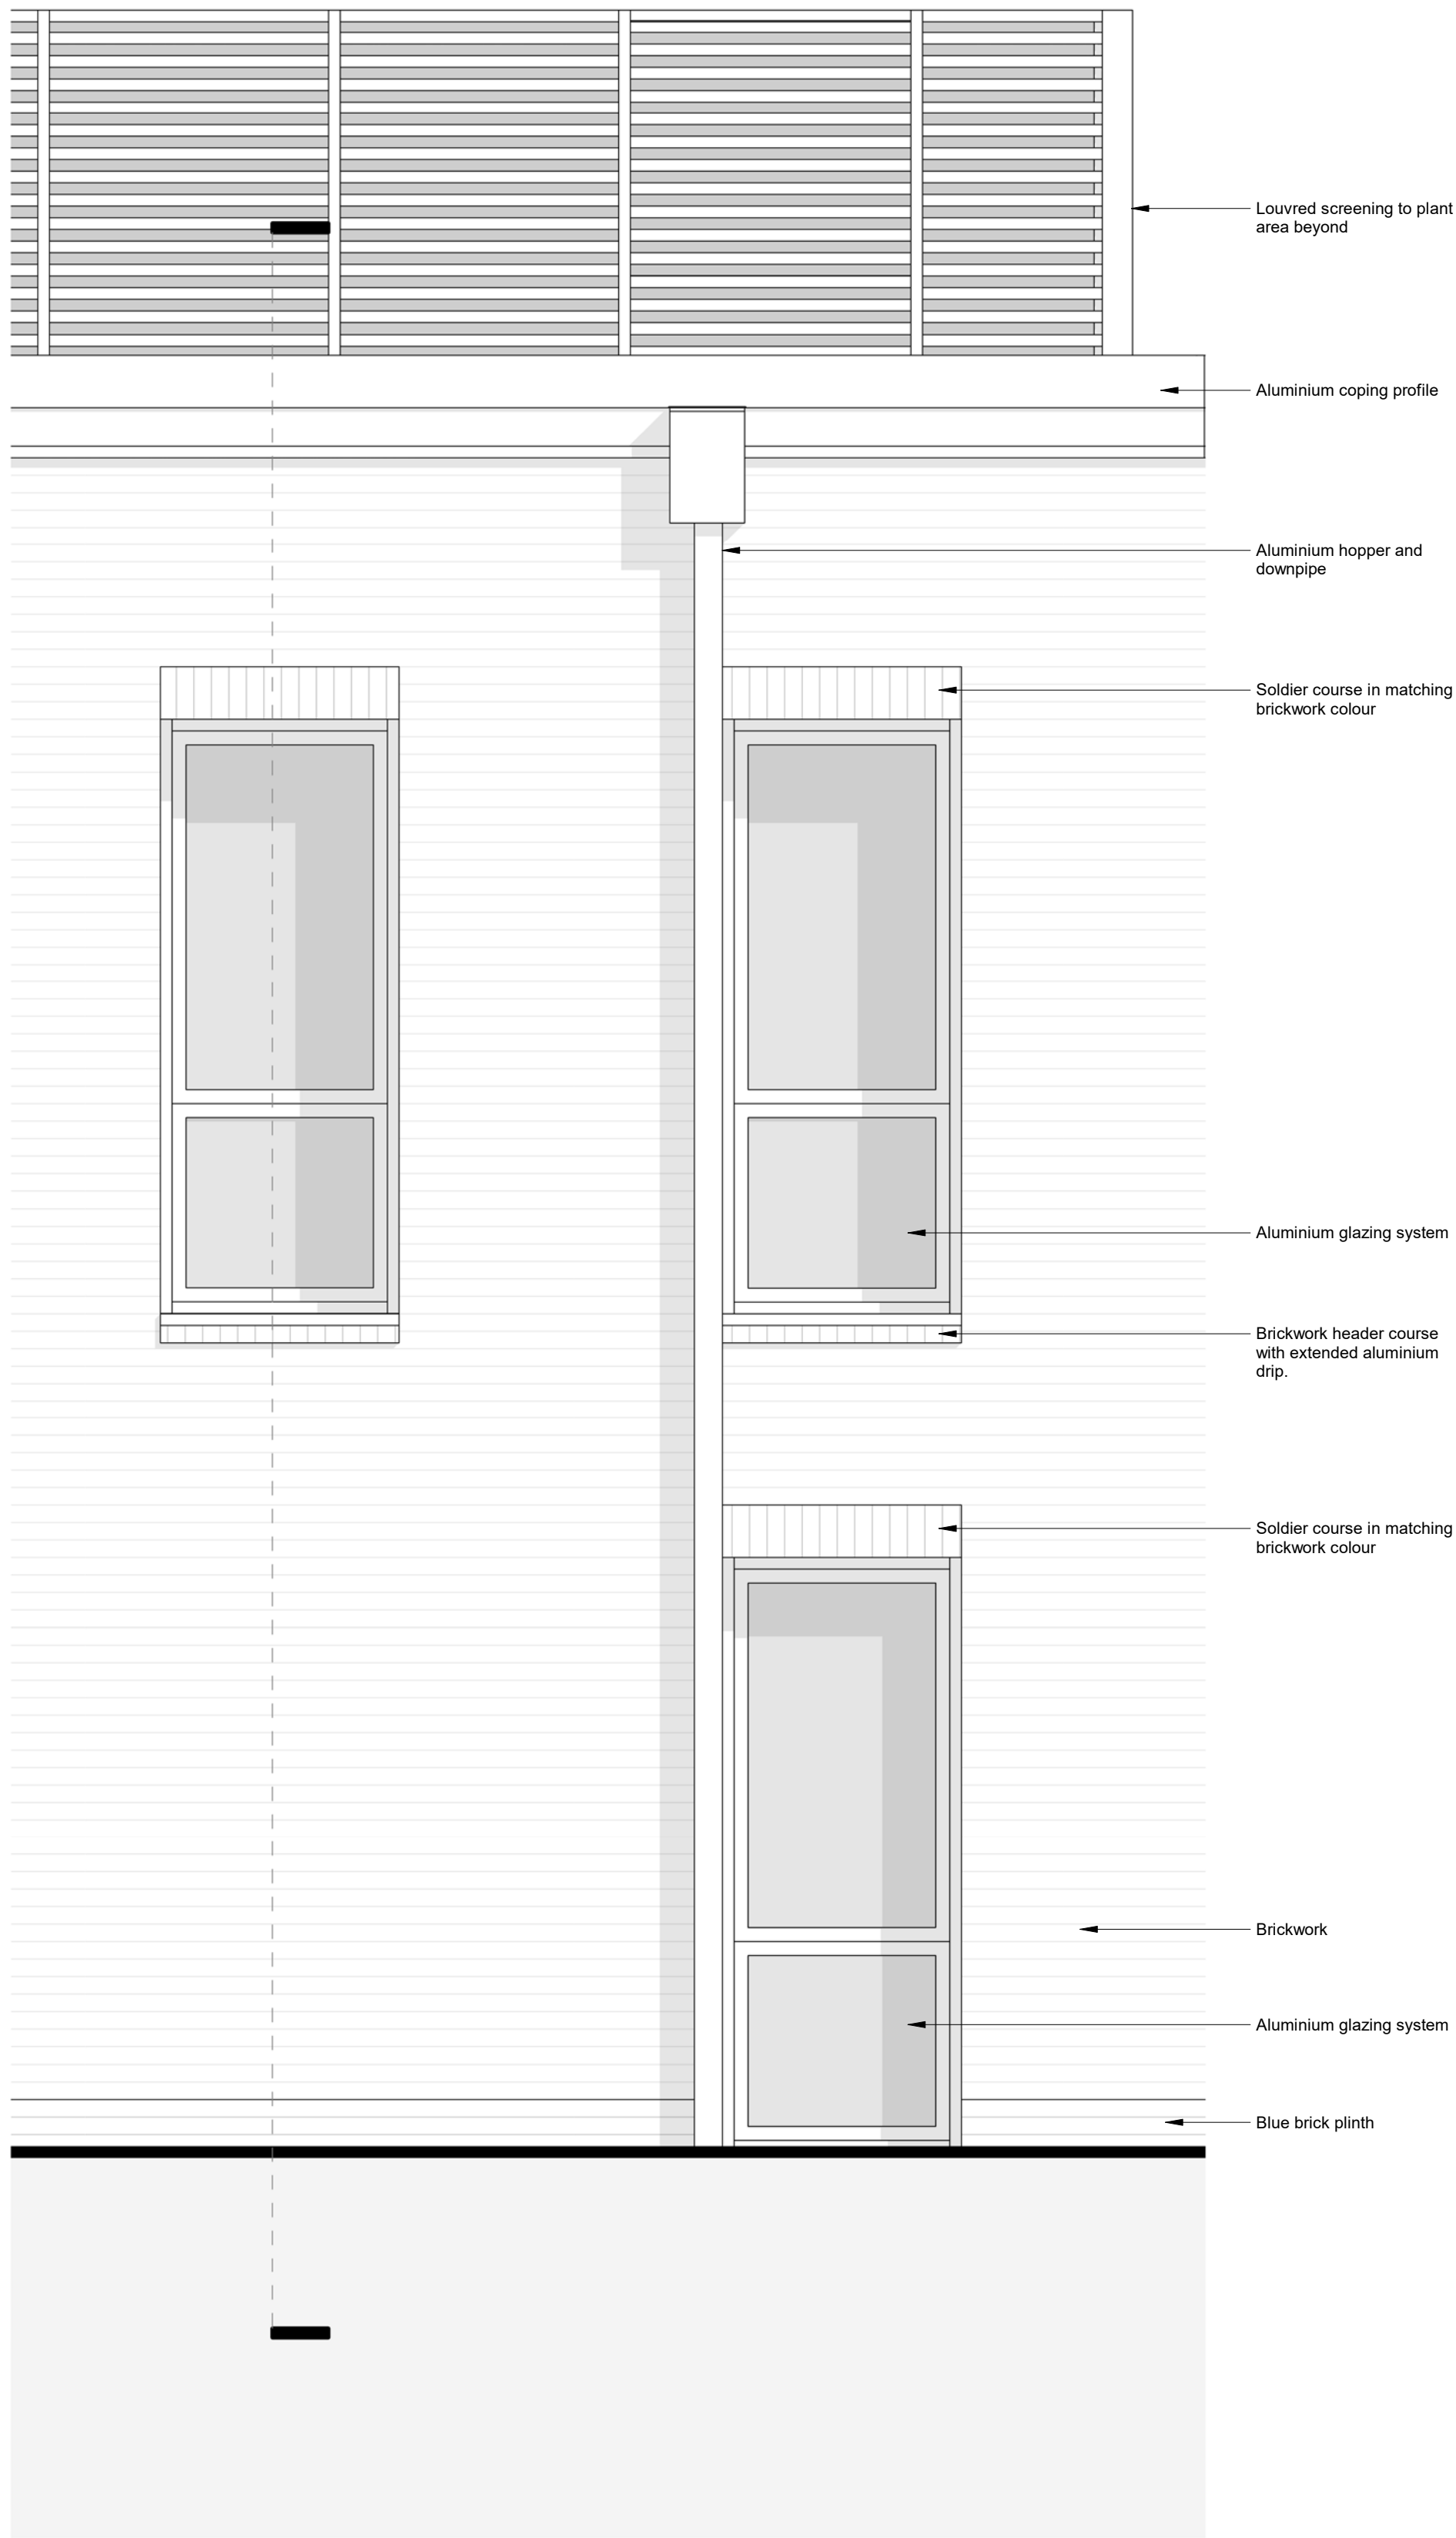


Bay Elevation Study
1:25

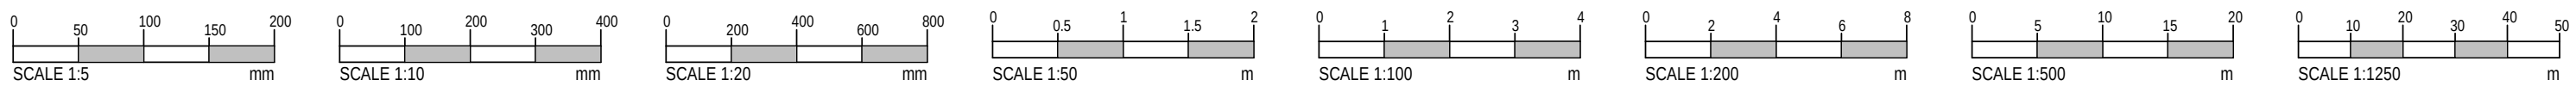

NOTES:

OTHER THAN FOR THE PURPOSES OF PLANNING, DO NOT SCALE THESE DRAWINGS. USE WRITTEN DIMENSIONS ONLY. ALL DIMENSIONS TO BE CHECKED ON SITE PRIOR TO COMMENCEMENT OF WORK.

THIS DRAWING IS THE COPYRIGHT OF SIMPSON HILDER ASSOCIATES LIMITED AND MAY NOT BE REPRODUCED, COPIED OR ALTERED IN ANY WAY WITHOUT WRITTEN AUTHORITY

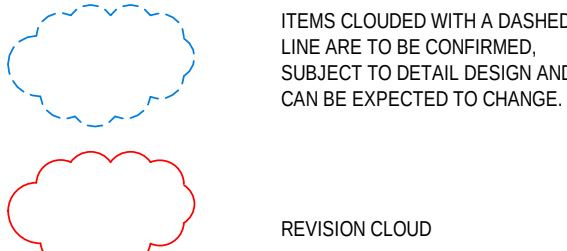

This drawing is indicative is subject to design development. The proposals indicated are for planning purposes only & are subject to all relevant statutory approvals, including building regulations.

A	06/05/21	Planning Issue	TW	*
Rev	Date	Description	By	Chkd

Drawing Status

PLANNING

Client

Principal contractor

Design Consultant

 67A HIGH STREET
LYNDHURST
HAMPSHIRE
SO43 7BE
T: 023 80 283798 F: 023 80 283688
E: sha@simpsonhilder.co.uk

Project Title

THE CROFT MEDICAL CENTRE
BARNHAM ROAD
EASTERGATE
WEST SUSSEX PO20 3RP

Drawing Title

BAY STUDY

Scale (@ A1 SIZE) 1:25				Size
Drawn TW	Date MAY21	Checked MR	Date MAY21	A1
Drawing No. 9226-P014				Revision. A