

NOTES:

OTHER THAN FOR THE PURPOSES OF PLANNING, DO NOT SCALE THESE DRAWINGS.
USE WRITTEN DIMENSIONS ONLY. ALL DIMENSIONS TO BE CHECKED ON SITE PRIOR TO COMMENCEMENT OF WORK.


THIS DRAWING IS THE COPYRIGHT OF SIMPSON HILDER ASSOCIATES LIMITED AND MAY NOT BE REPRODUCED, COPIED OR ALTERED IN ANY WAY WITHOUT WRITTEN AUTHORITY











ITEMS CLOUDED WITH A DASHED LINE ARE TO BE CONFIRMED. SUBJECT TO DETAIL DESIGN AND CAN BE EXPECTED TO CHANGE.



REVISION CLOUD

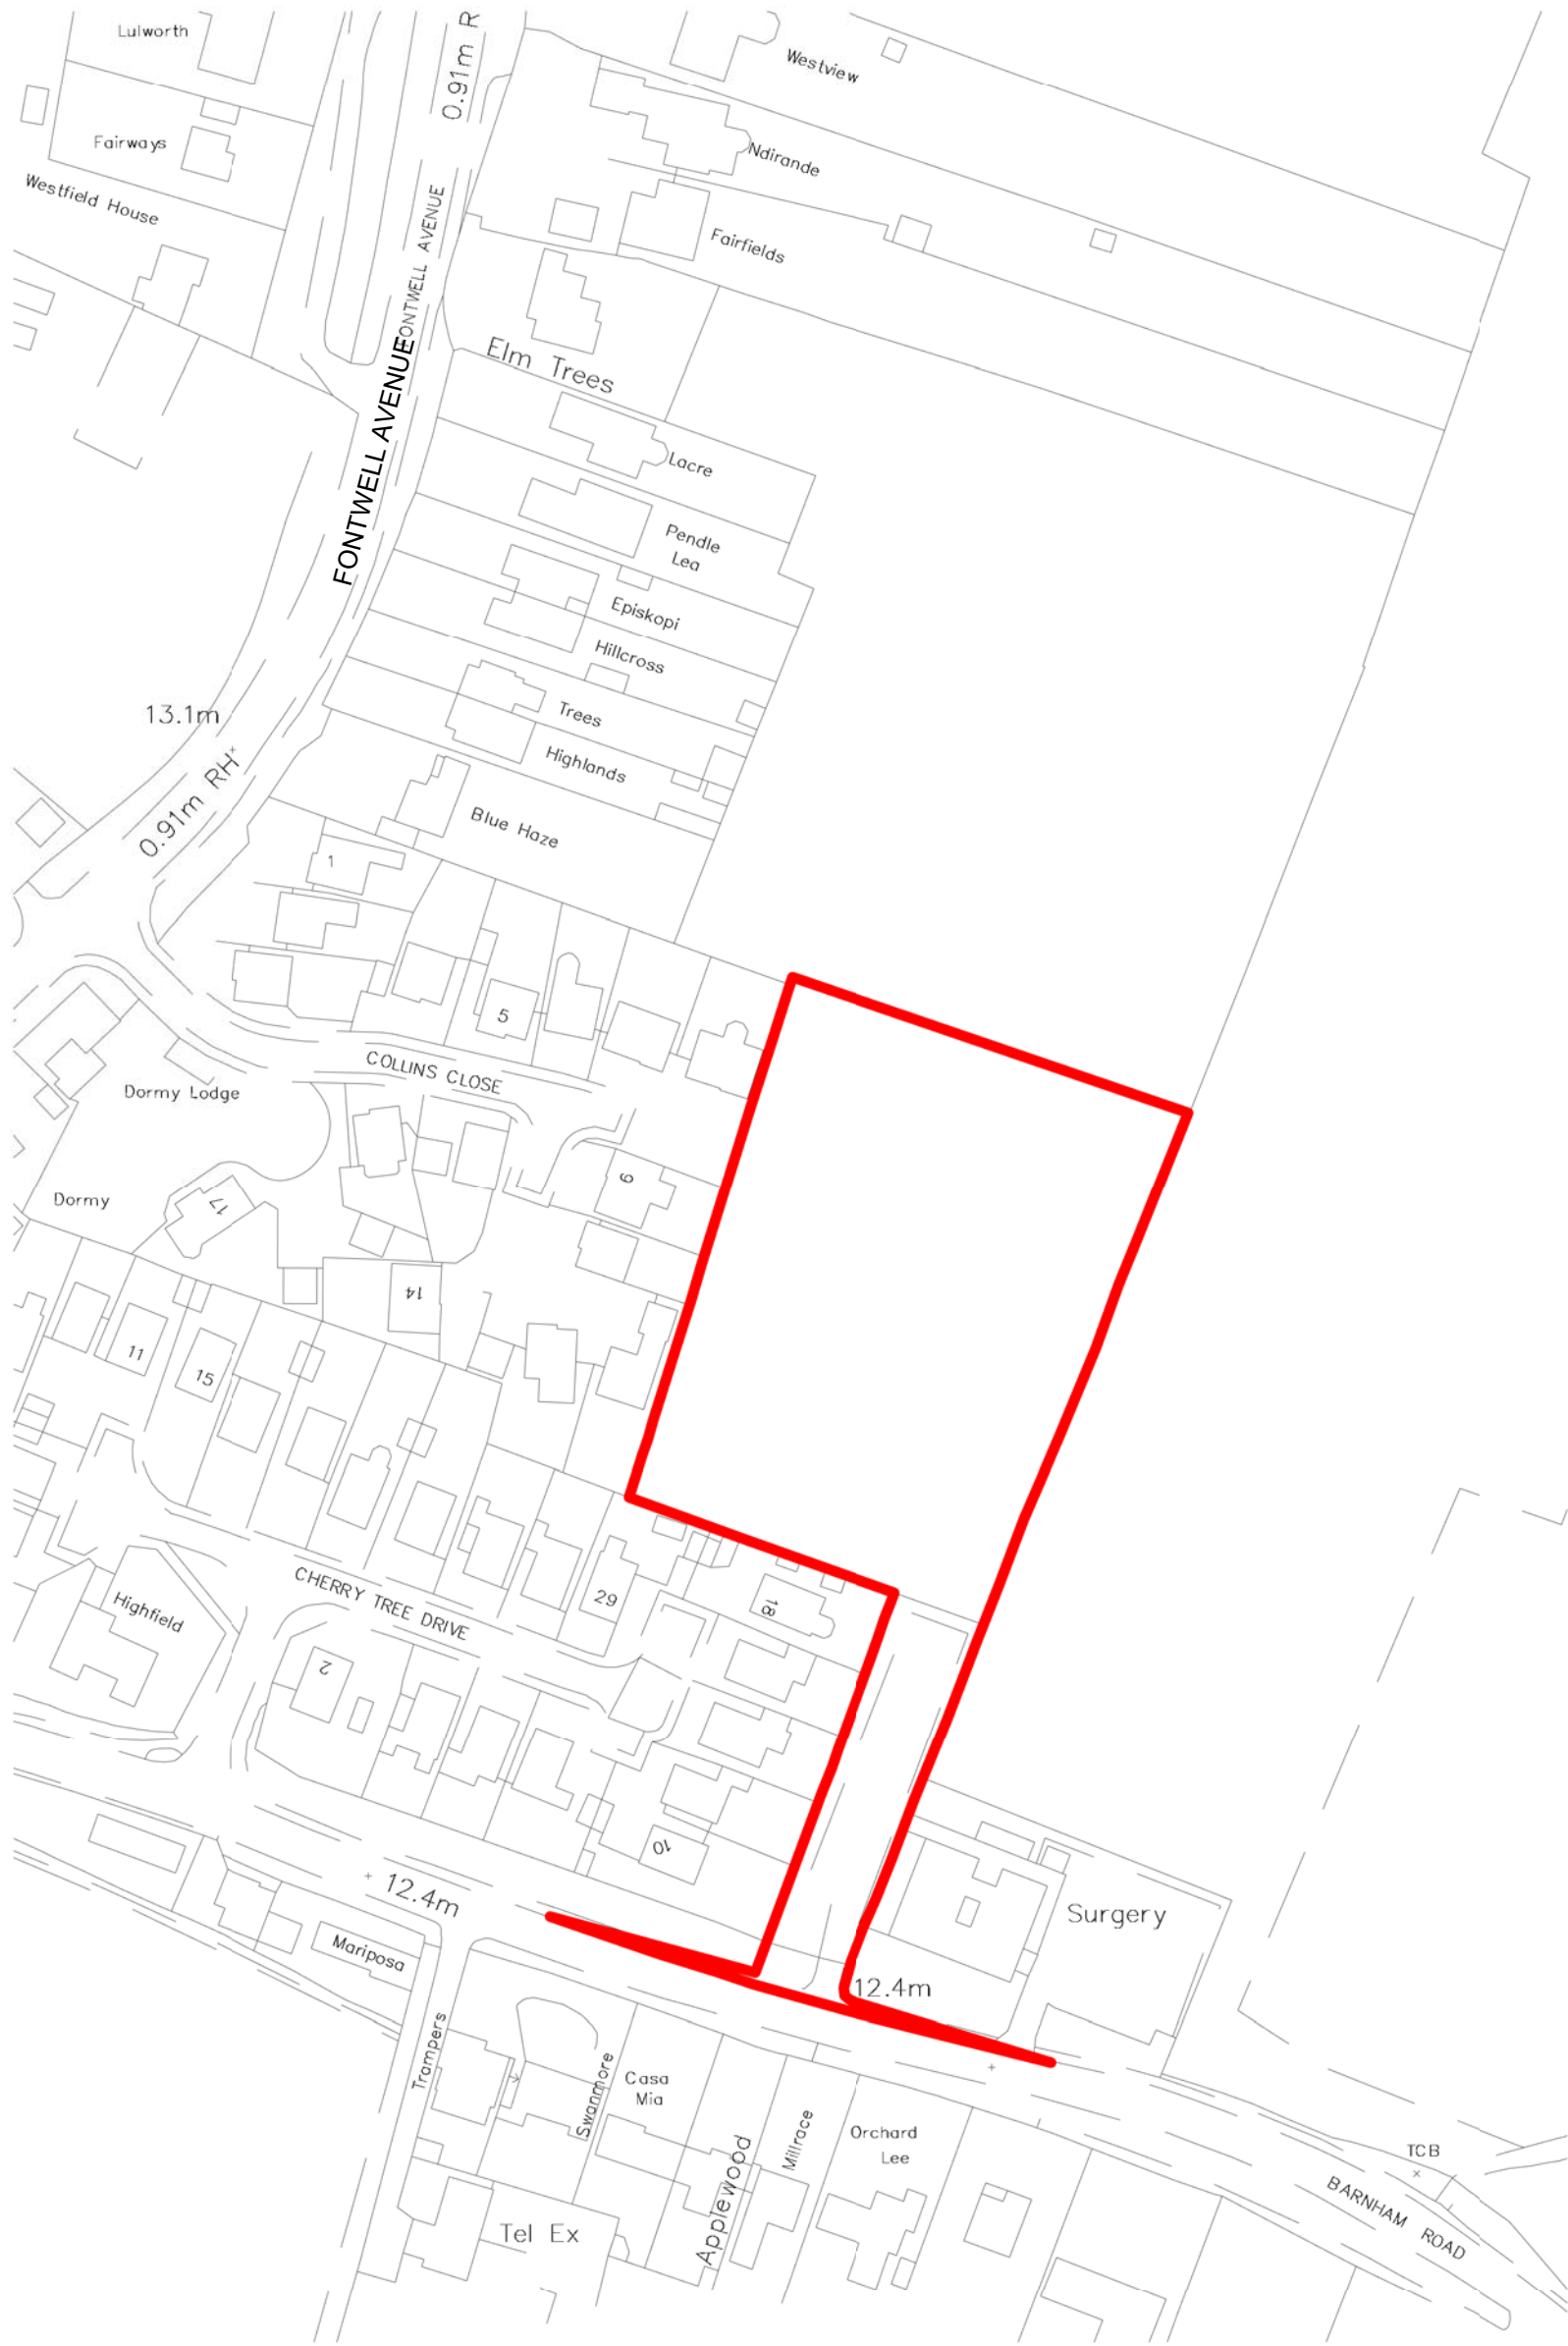

Location Plan
1:1250

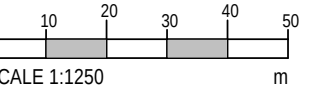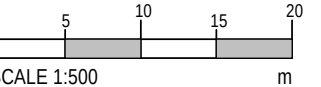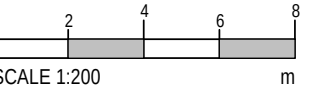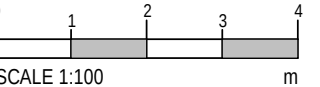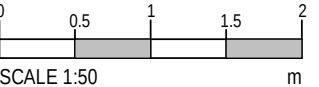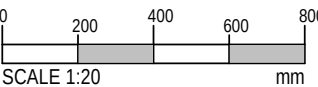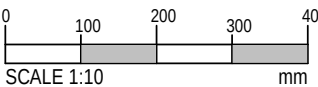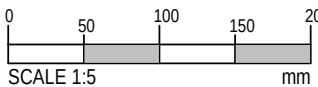

Notes:

Drawing is based on information on OS Data by others.
Ref. Ordnance Survey. (c) Crown Copyright 2019.
License number 100022432. Additional detail within site provided by Hampshire Land Survey Ltd Ref. HLS 1142_08_04_01.

Boundary line is indicative and subject to confirmation.

A	06/05/21	Planning Issue	TW	*
Rev	Date	Description	By	Chkd

Drawing Status	PLANNING
----------------	----------

Client

Principal contractor

Design Consultant



67A HIGH STREET
LYNDHURST
HAMPSHIRE
SO43 7BE
T: 023 80 283798
F: 023 80 283688
E: sha@simpsonhilder.co.uk

Project Title
THE CROFT MEDICAL CENTRE BARNHAM ROAD EASTERGATE WEST SUSSEX PO20 3RP

Drawing Title
LOCATION PLAN

Scale (@ A1 SIZE) 1:1250	Size A1
Drawn TW	Date JUNE 2020
Checked MR	Date JUNE 2020

Drawing No. 9226-P001	Revision. A
--------------------------	----------------