


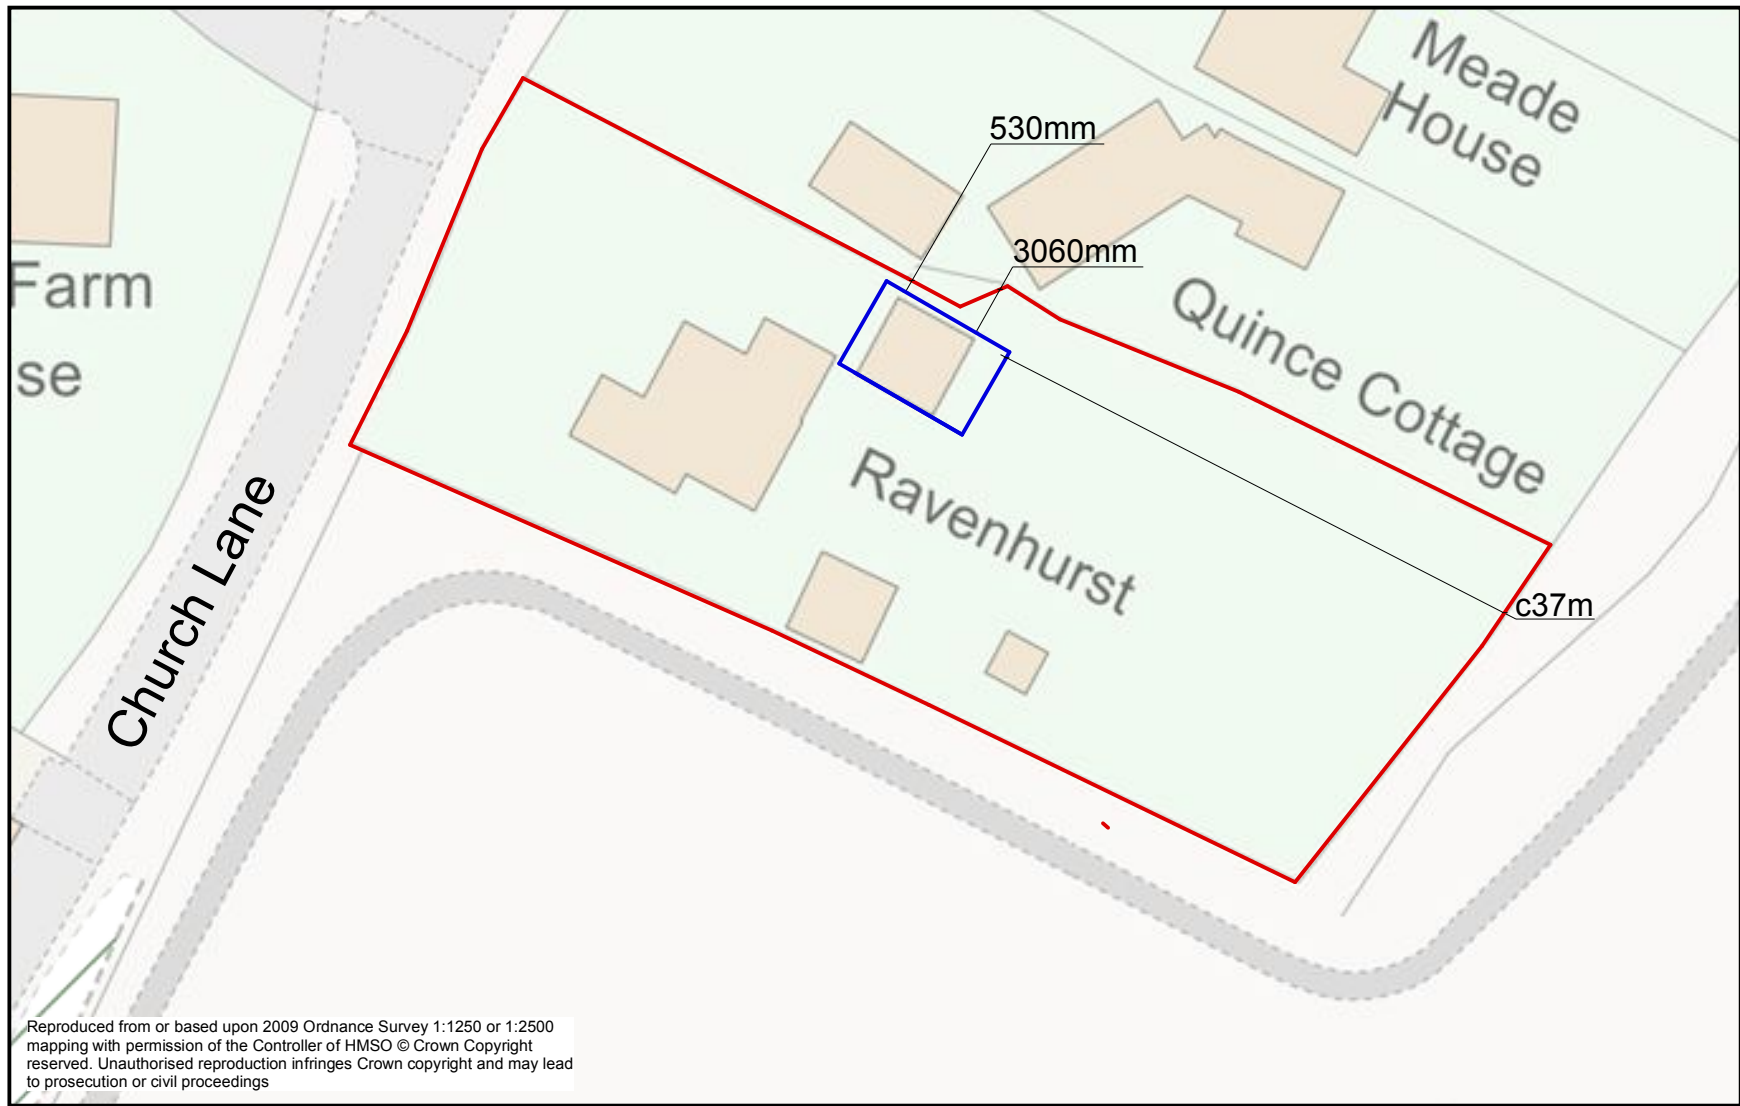

Block Plan (Extract from Ordnance Survey)

Scale 1:500

Outlined in red shows the boundary of Ravenhurst, Church Lane.

Outlined in blue shows position of new garage.

All dims and details to be checked on site prior to any commencement of work. This plan is not a full specification or schedule of work and has been produced solely for the purpose of obtaining the necessary local authority consents/approvals For Party Wall etc. Act 1996 see Government booklet or website.	Status:		Client: Mr Howell-Richardson Ravenhurst Church Lane Barnham West Sussex PO22 0DG	Revision: A	Project: New Garage
	Preliminary	☐ Tender		Scale: 1:500@A4	Content: Block Plan
	Planning	☒ Construction		Date: July 19	
	Building Regulations	☐ As Built		Dwg No: HRbp1	