
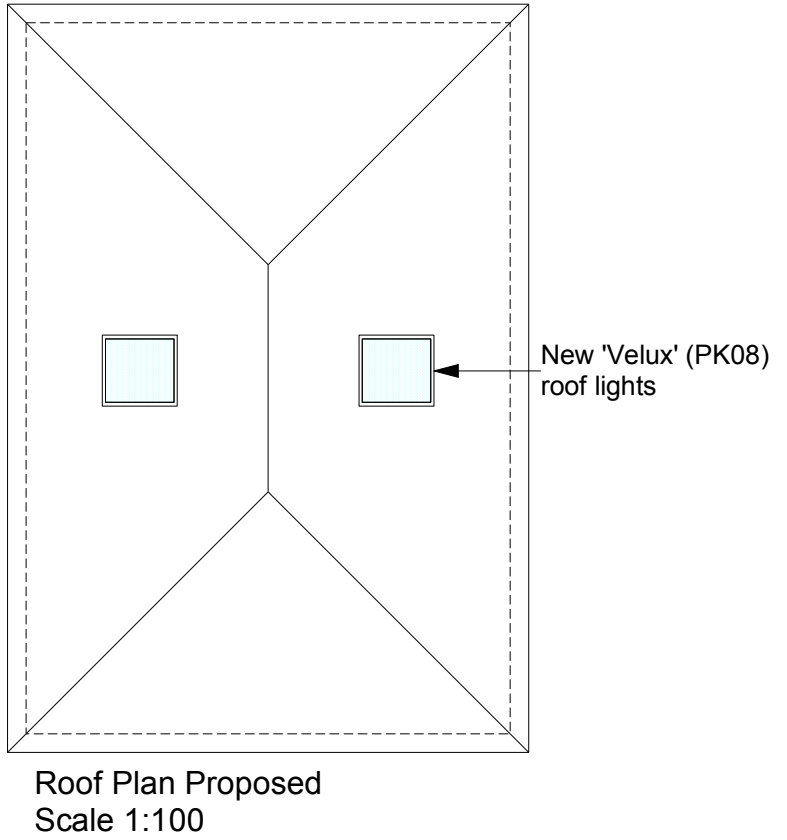
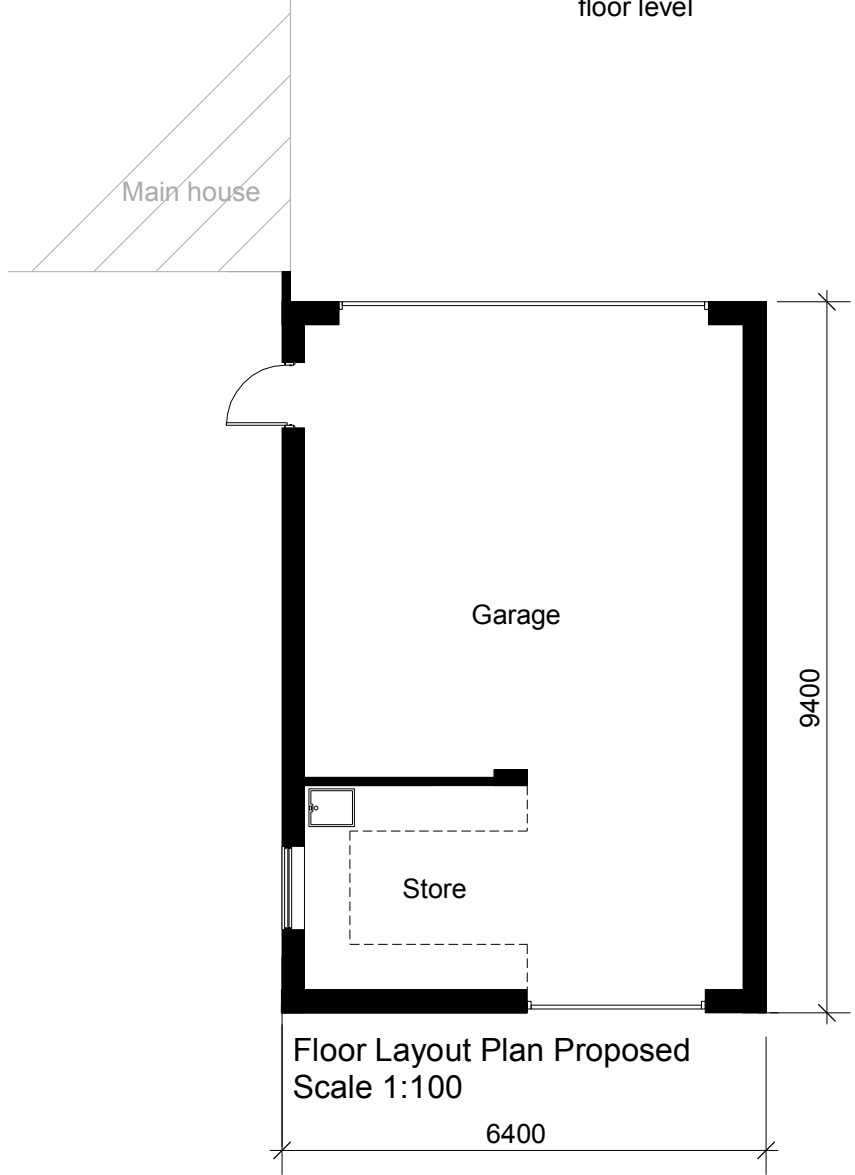
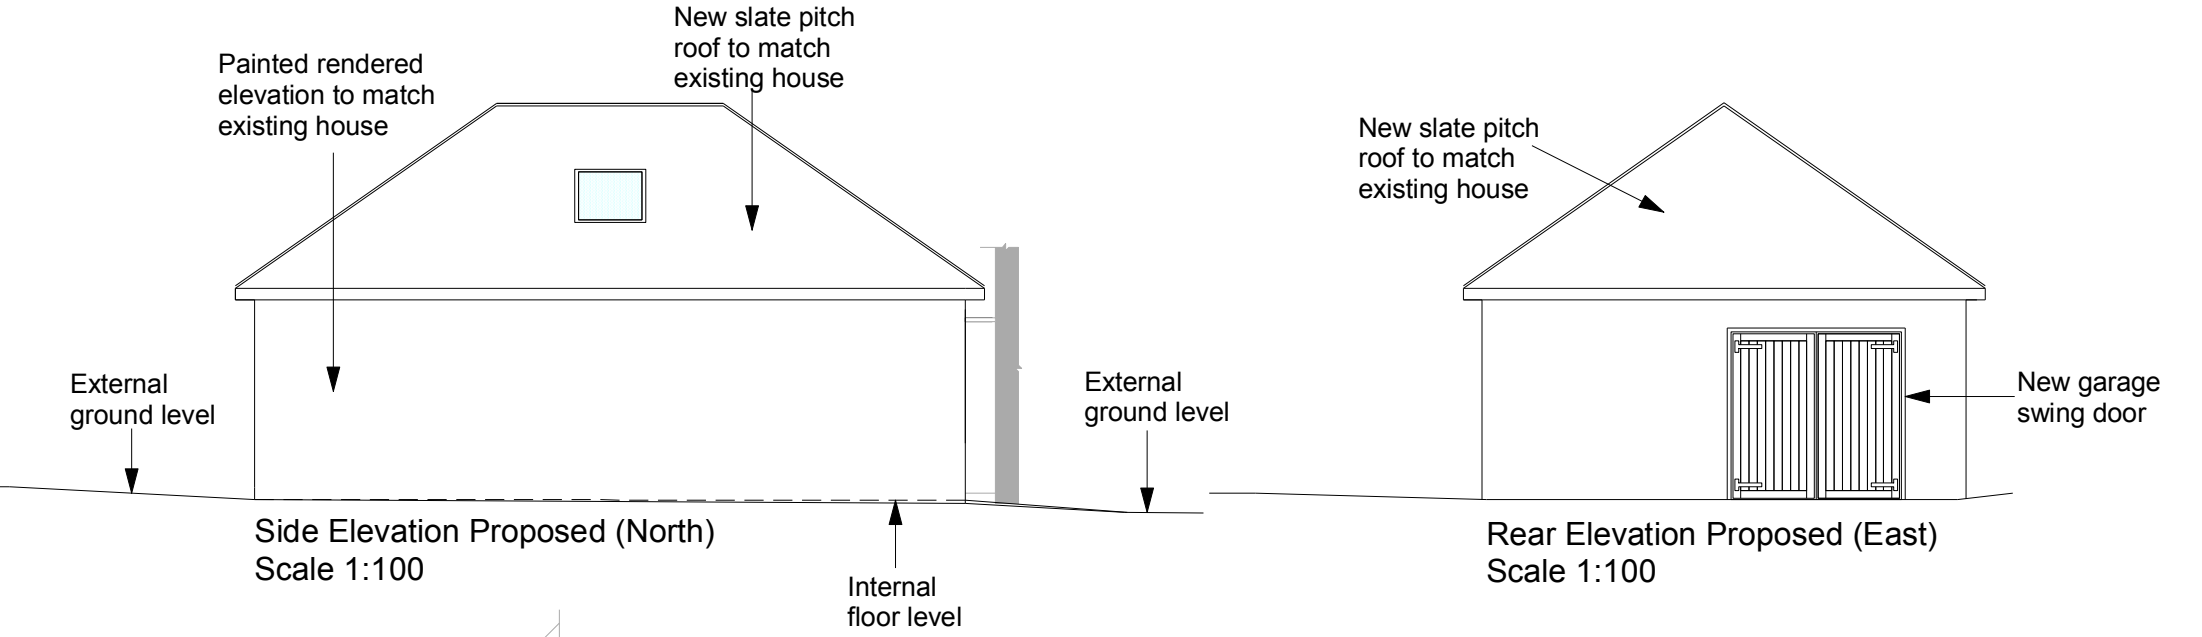


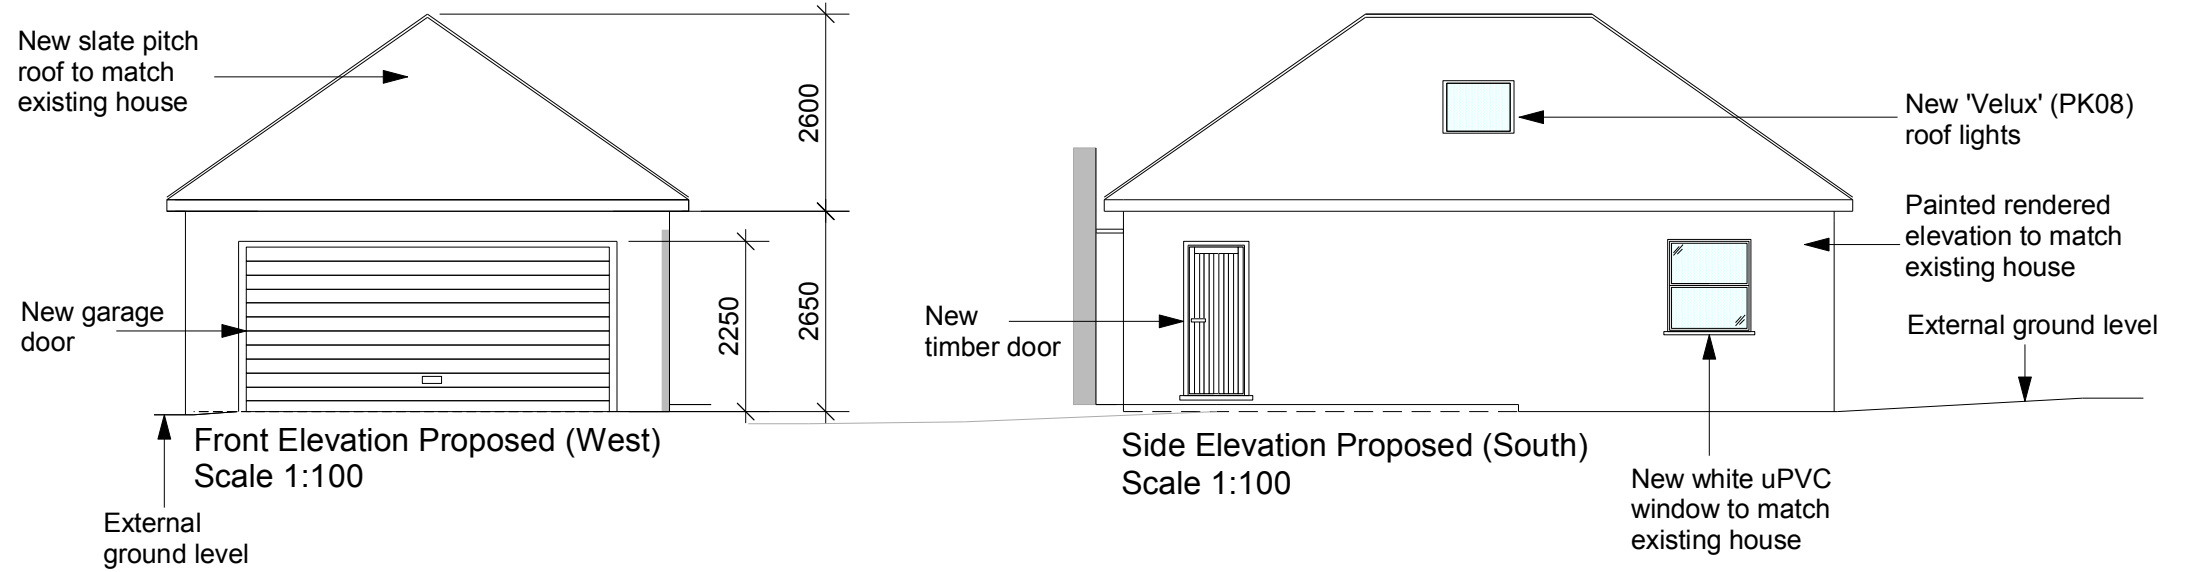

All dims and details to be checked on site prior to any commencement of work. This plan is not a full specification or schedule of work and has been produced solely for the purpose of obtaining the necessary local authority consents/approvals. For Party Wall etc. Act 1996 see Government booklet or website.	Status:			Client: Mr Howell-Richardson Ravenhurst Church Lane Barnham West Sussex PO22 0DG	Revision: C	Project: New Garage
	Preliminary	☐	Tender	☐	Scale: 1:100@A3	Content:
	Planning	☒	Construction	☐	Date: July 19	Proposed garage elevations, roof and floor layout plans
	Building Regulations	☐	As Built	☐	Dwg No: HW002	