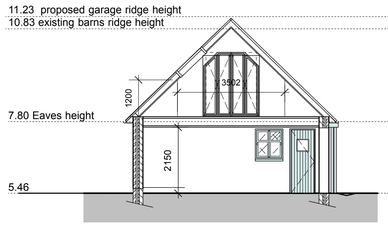

TYPICAL CROSS SECTION (LOOKING WEST)

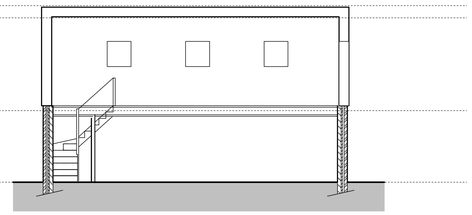

TYPICAL LONG SECTION (LOOKING NORTH)

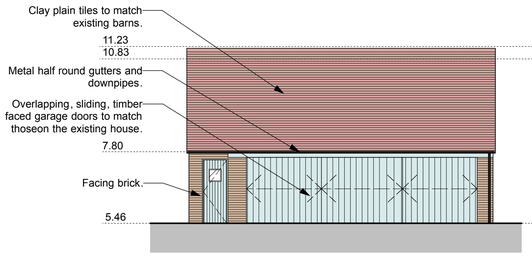

PROPOSED NORTH ELEVATION

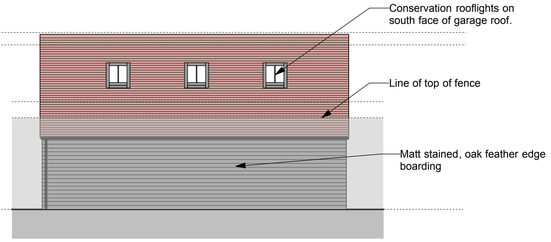

PROPOSED SOUTH ELEVATION
NOTE: FENCE LINE WHICH WILL OBSCURE PART OF THIS ELEVATION

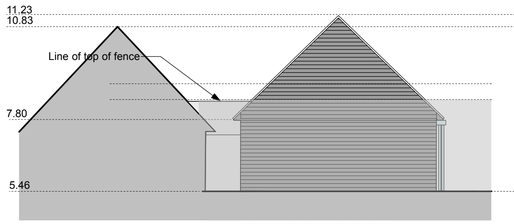

PROPOSED EAST ELEVATION
NOTE: FENCE LINE WHICH WILL OBSCURE PART OF THIS ELEVATION

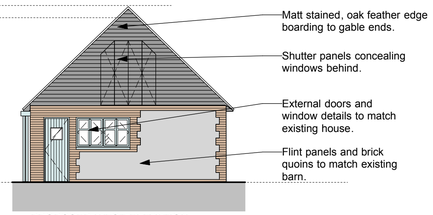

PROPOSED WEST ELEVATION

PROPOSED ELEVATIONS

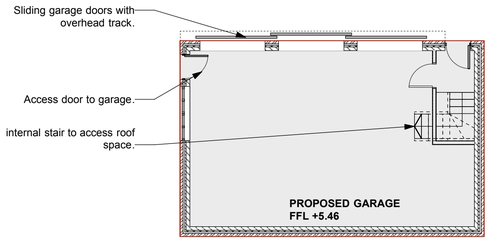

PROPOSED GARAGE
GROUND FLOOR LEVEL

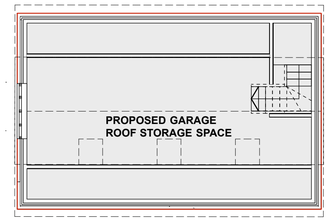

PROPOSED GARAGE
FIRST FLOOR PLAN

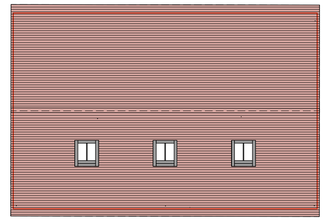

PROPOSED GARAGE
ROOF PLAN

PROPOSED PLANS

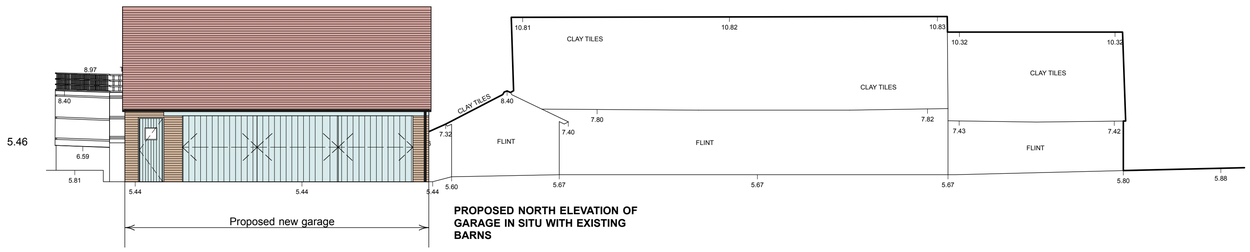

PROPOSED NORTH ELEVATION OF GARAGE IN SITU WITH EXISTING BARNS

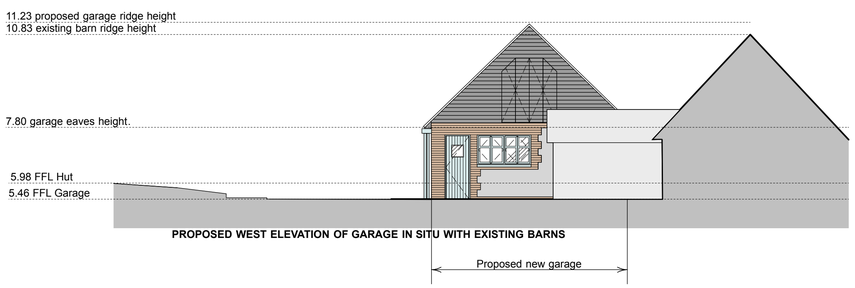

PROPOSED WEST ELEVATION OF GARAGE IN SITU WITH EXISTING BARNS

PROPOSED ELEVATIONS IN CONTEXT

notes:

amendments:

A 8.06.20	Alteration to client comments.
B 11.06.20	Alteration to client comments.
C 11.06.20	Alteration to client comments.

Felce & Guy Partnership LLP
Architects
Studio 5 | English Close | Hove | BN3 7ET
T: 01273 736217 E: info@felceandguy.co.uk

project:	PROPOSED NEW GARAGE and GARDENERS HUT
location:	BARHNAM COURT BARNHAM
client:	W.BOLLAND & A.MARTIN
drawing:	PROPOSED GARAGE PLANS, SECTION AND ELEVATIONS
scale: 1:100	page: A1
drawn by: JBC	checked by: ----------
date: 4.06.20	drawing number: 2782/02 / revision: C

© Felce & Guy Partnership LLP