


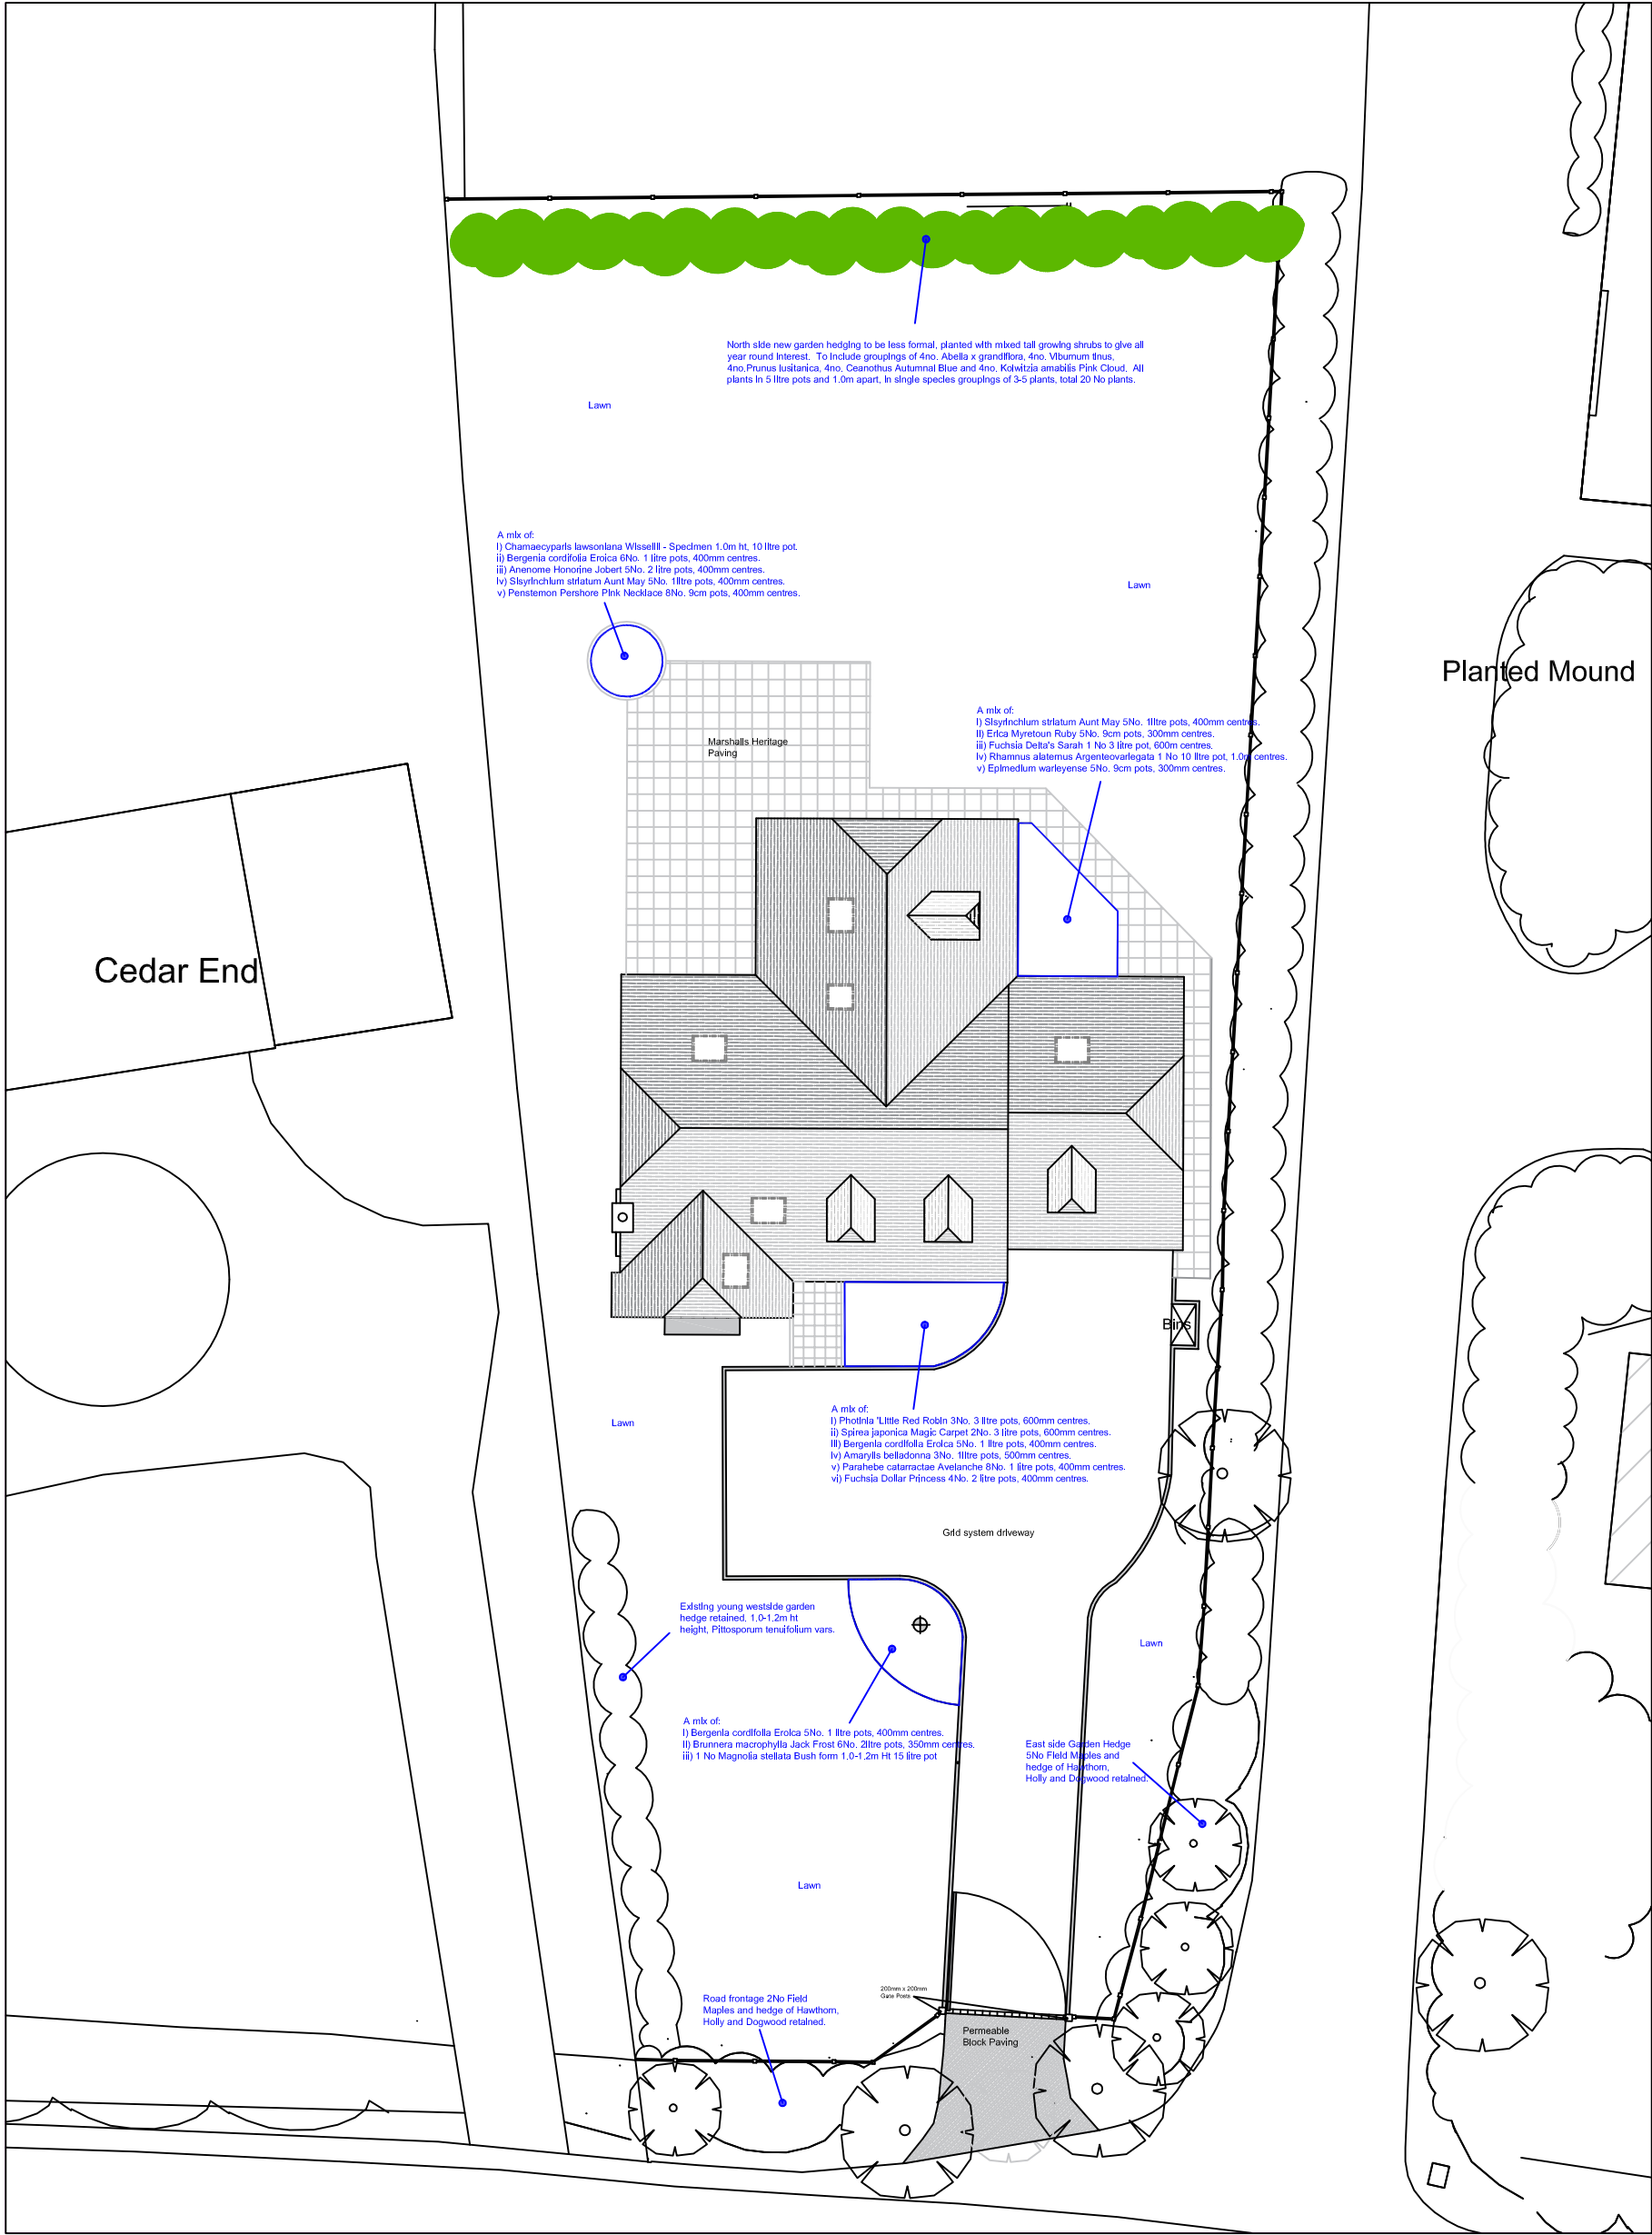

Revision:	A	April 21	North boundary updated
address	Swallowfield, Eastergate Lane Eastergate, PO20 3SJ		
project	Proposed construction of detached chalet bungalow		
title	Proposed Soft and Hard Landscaping		
scale	1:200 @A3	date	April 2021
dwg no.	2019.257Land	revision	A

DOWSVIEW
ASSOCIATES
Chartered Surveyors

Little Acorns
Hampers Lane
Storrington
West Sussex
RH20 3HZ

Tel: 01903 746367
Mob: 07525 844965

Email:
mail@downsview-surveyors.co.uk

