




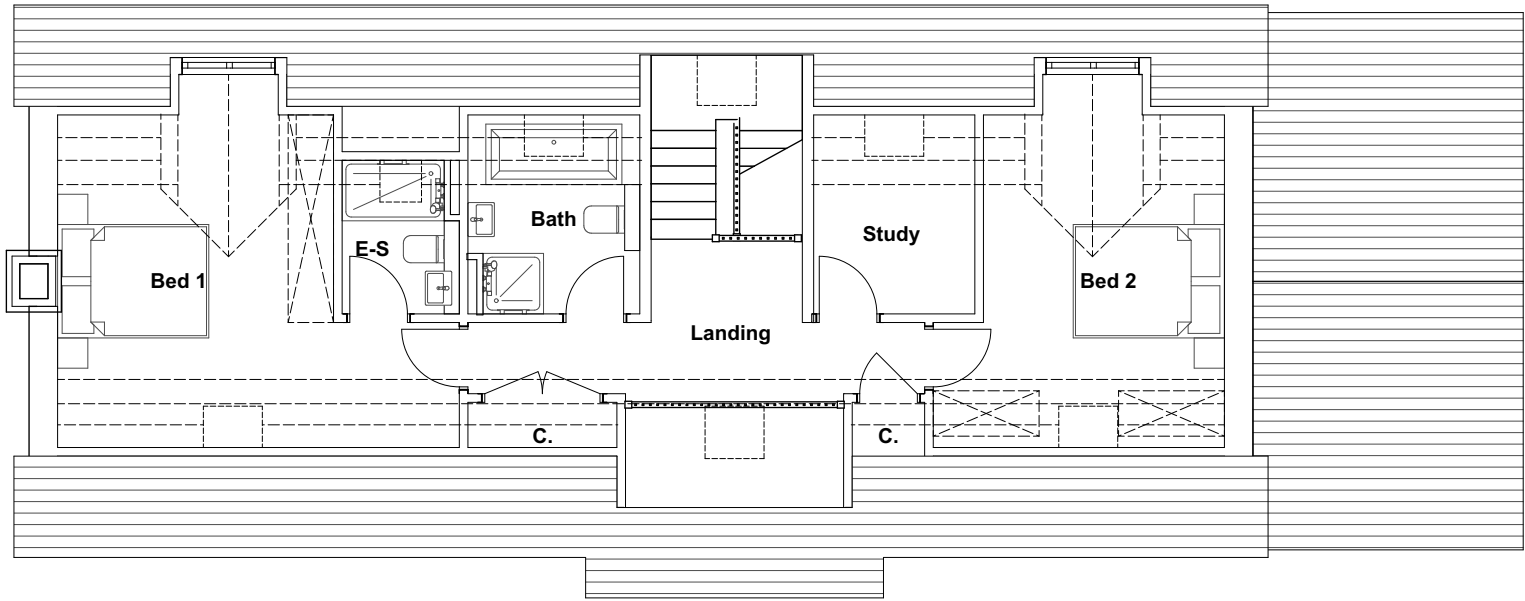

First Floor
1:100

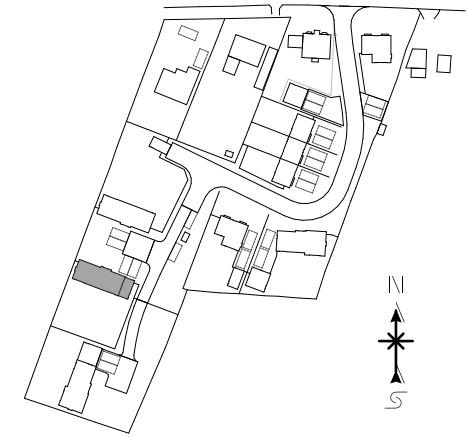

Site Plan Plot Key
1:2500

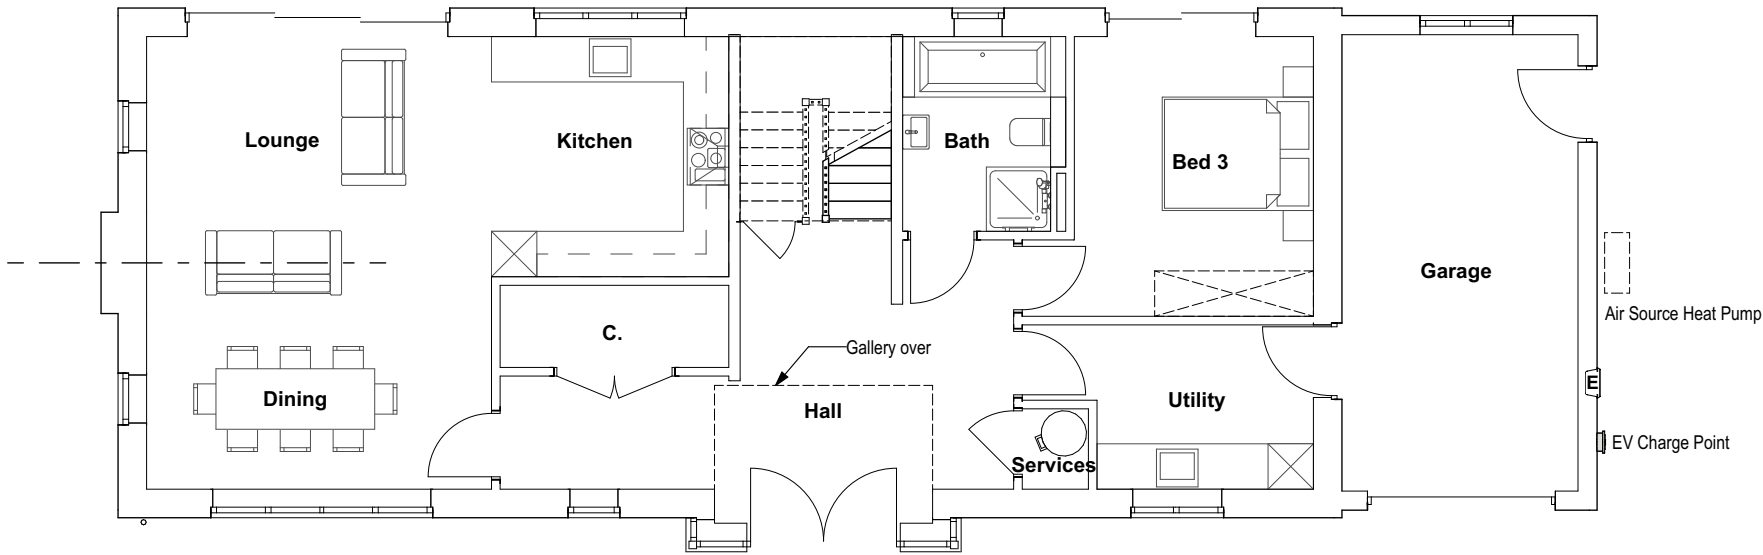

Ground Floor
1:100

EASTMERE
PADDOCKS LTD.

Rev	Date	By	Description
P02	23/04/2025	MR	For Submission
P01	23/04/2025	MR	Initial Issue

www.symmetryarchitecture.co.uk
office@symmetryarch.co.uk
3A Station Approach Broadstone Dorset BH18 8AX
01202 973379

This drawing and its design content is copyright © of Symmetry Architecture Ltd. It shall be read in conjunction with all other associated project information. Do not scale. All dimensions to be checked on site. If in doubt ASK.
Date Printed: 23/04/2025