


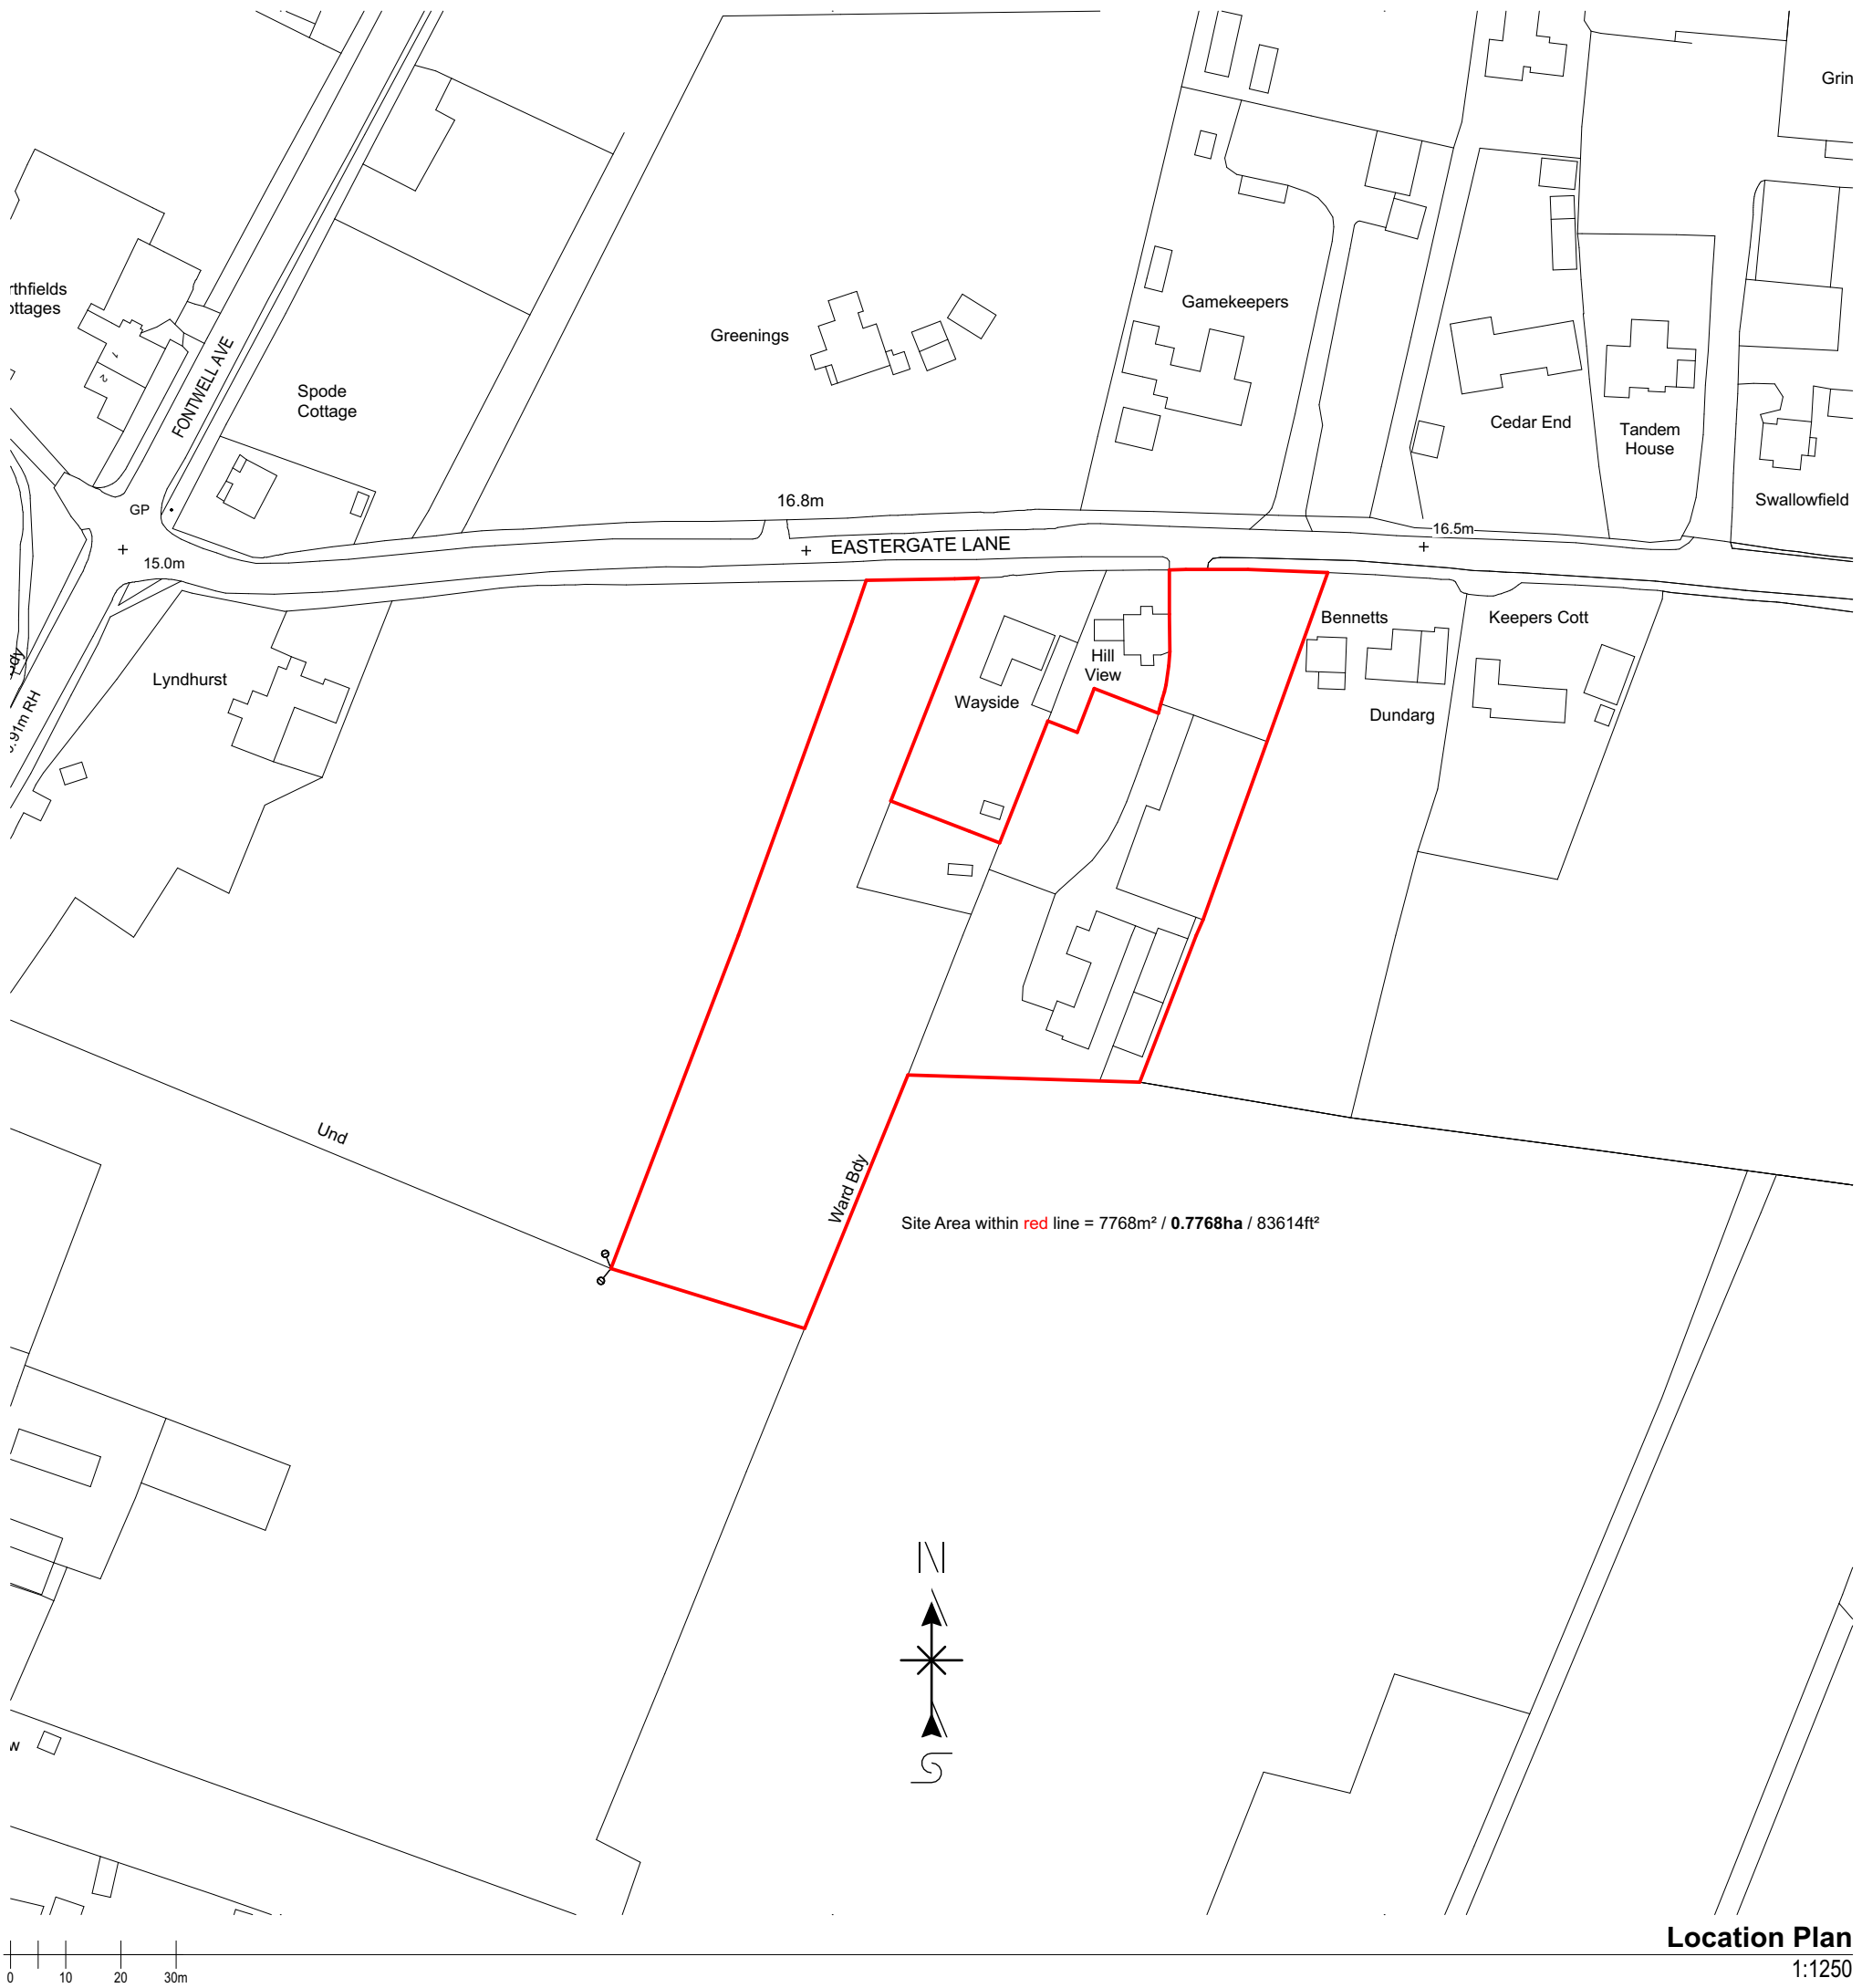

Location Plan
1:1250

P03	16/05/2025	MR	For Submission
P02	29/04/2025	MR	Redline area adjusted. Scheme updated.
P01	25/03/2025	MR	First issue for comment
Rev	Date	By	Description

EASTMERE
PADDOCKS LTD.

