

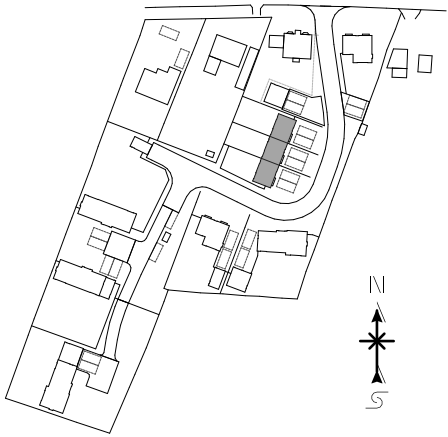
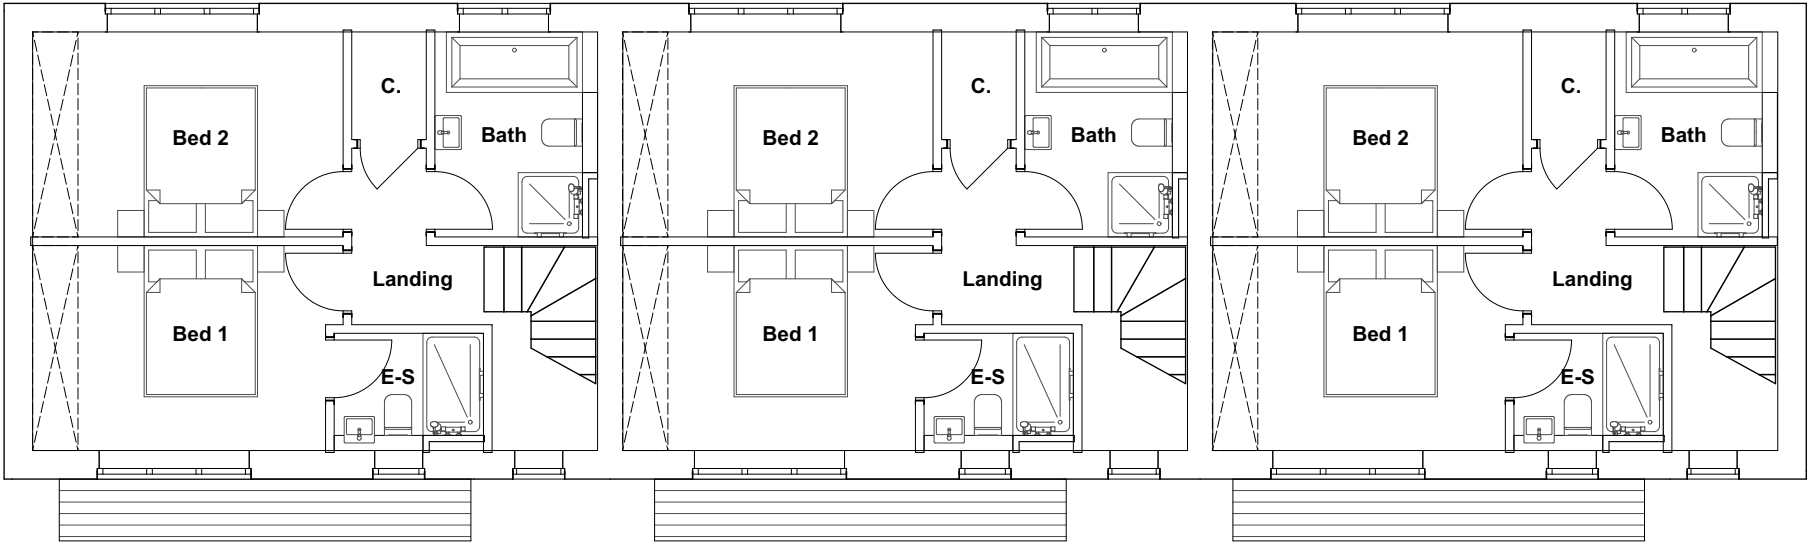


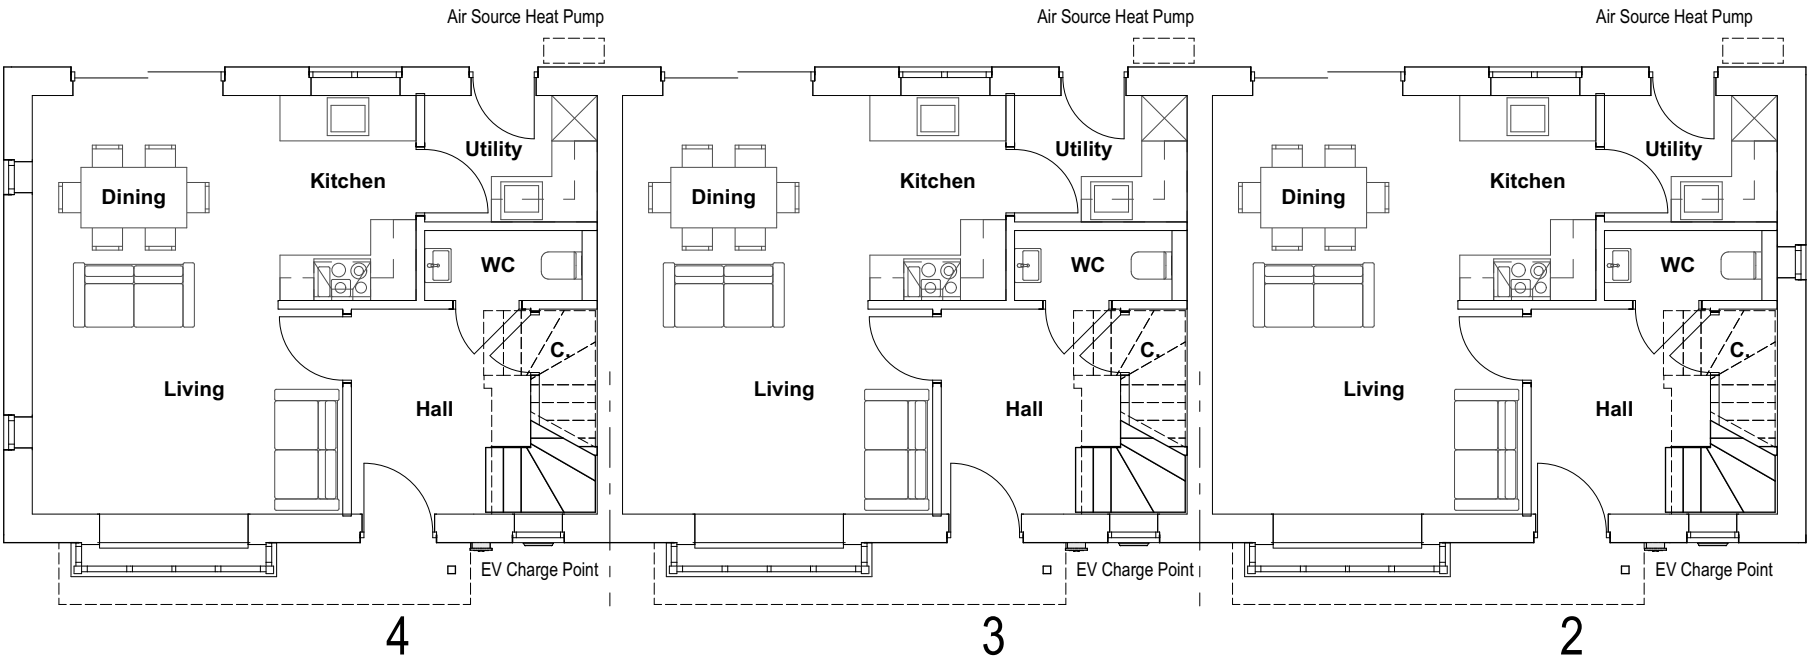

Site Plan Plot Key
1:2500

First Floor
1:100

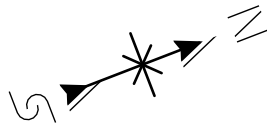

Ground Floor
1:100

P02	23/04/2025	MR	For Submission
P01	23/04/2025	SAM R	Initial Issue
Rev	Date	By	Description

www.symmetryarchitecture.co.uk
office@symmetryarch.co.uk
3A Station Approach Broadstone Dorset BH18 8AX
01202 973379

This drawing and its design content is copyright © of Symmetry Architecture Ltd. It shall be read in conjunction with all other associated project information. Do not scale. All dimensions to be checked on site. If in doubt ASK.
Date Printed: 23/04/2025

EASTMERE
PADDOCKS LTD.

Wayside and Hill View, Plots 2, 3 and 4 ^ Proposed Floor Plans ^ 1:100@A3 ^ 1863-SYM-XX-ZZ-DR-A-0220 P02



SYMMETRY
architecture