



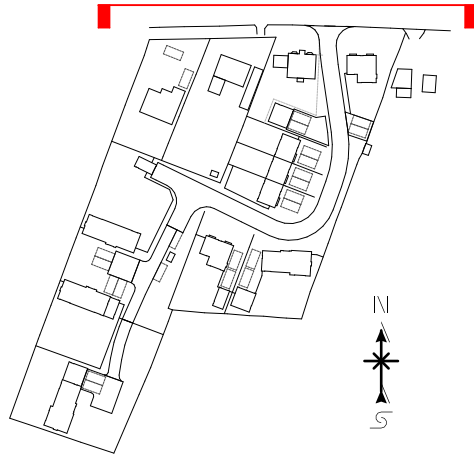

Site Plan Plot Key
1:2500

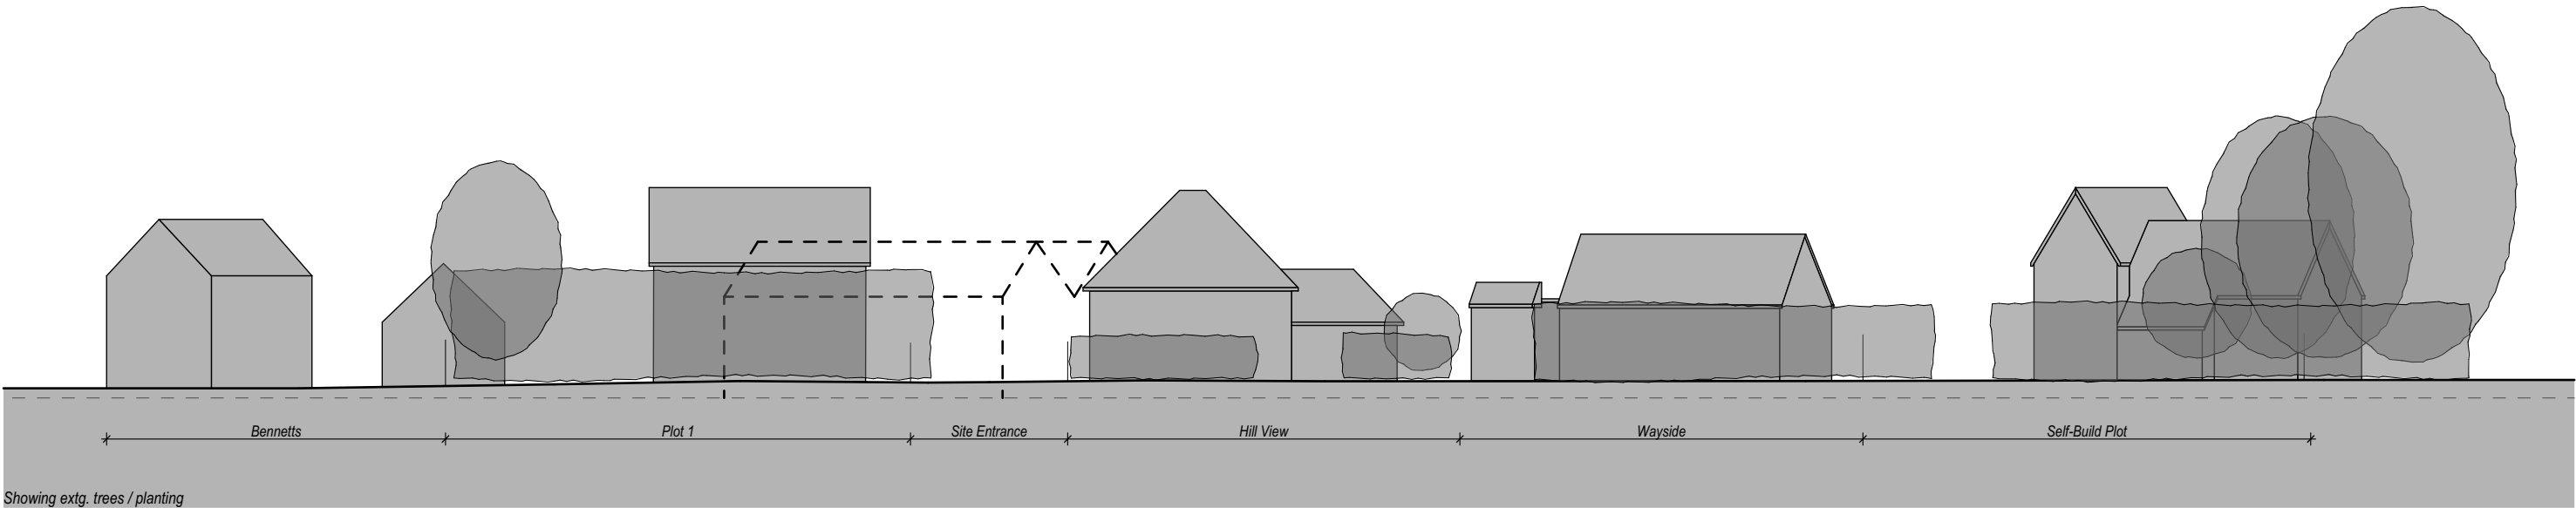

Eastergate Lane Streetscene
1:300

Rev	Date	By	Description
P02	16/05/2025	MR	For Submission
P01	01/05/2025	MR	First issue for comment

