


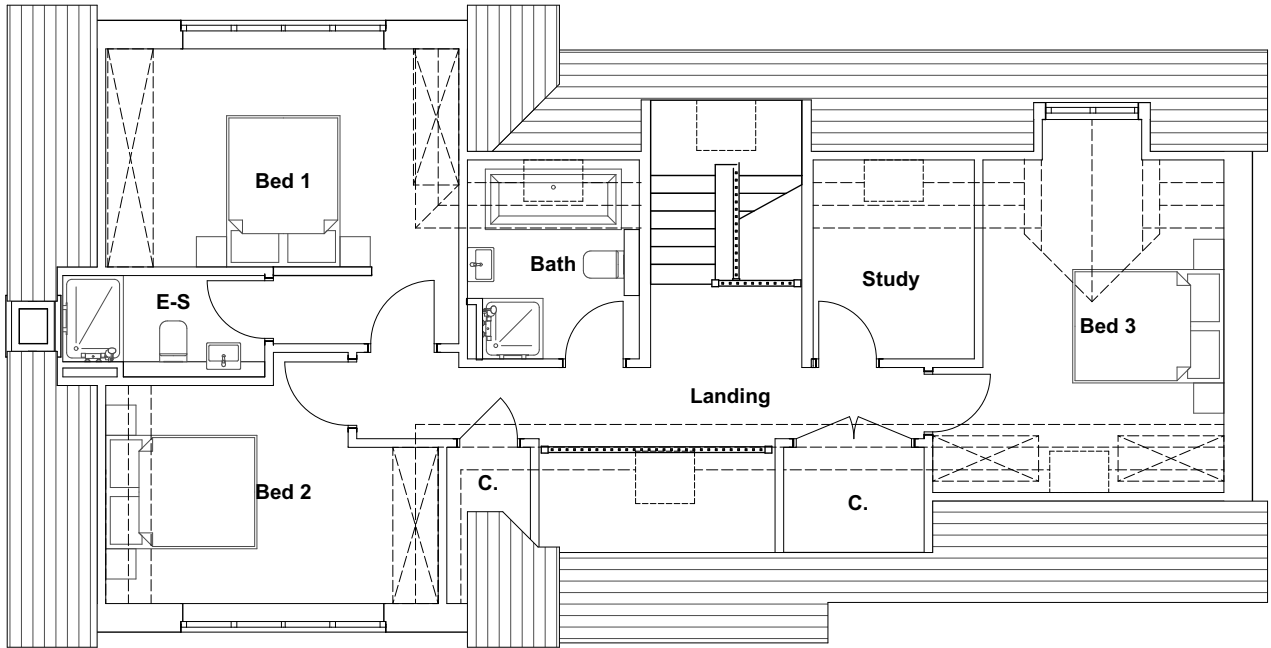


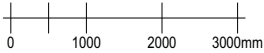


First Floor
1:100

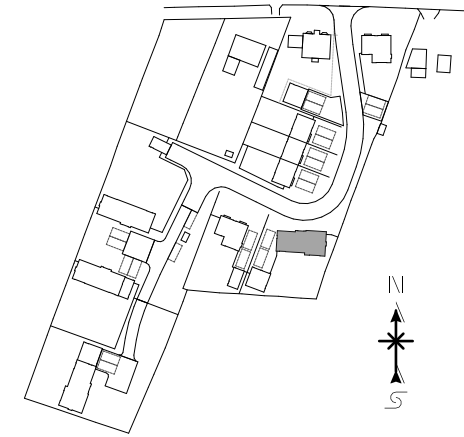

Site Plan Plot Key
1:2500

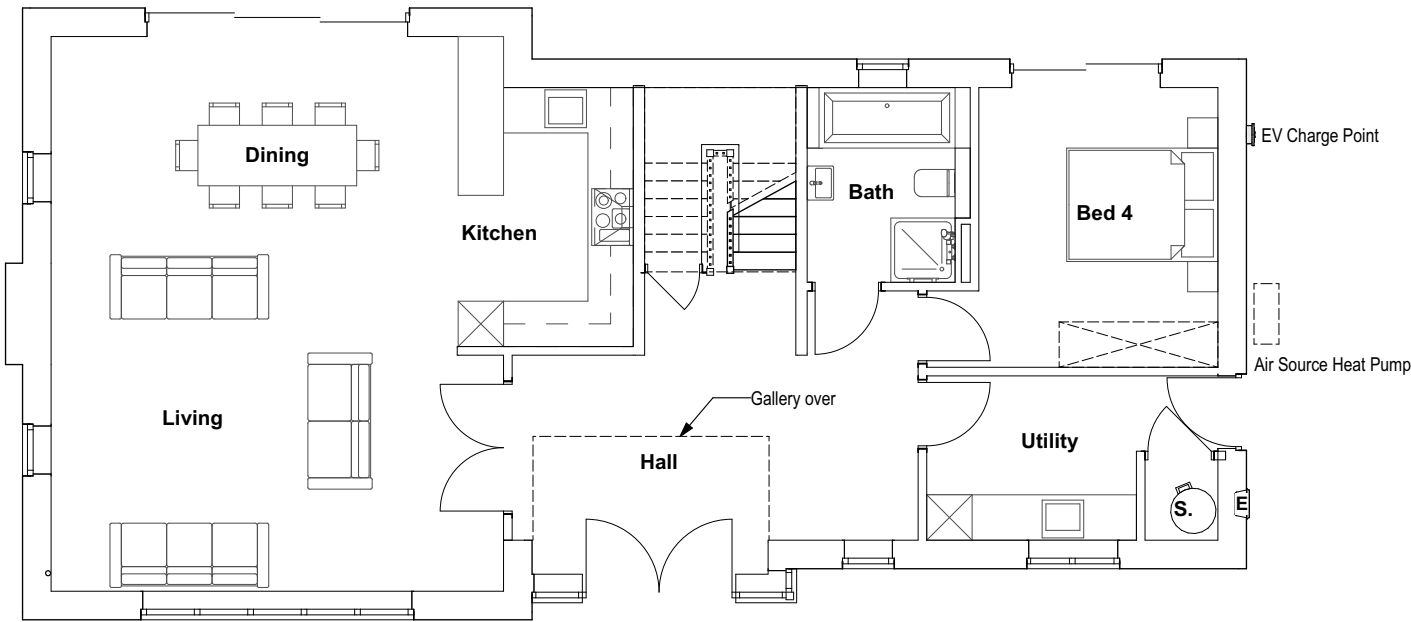

Ground Floor
1:100

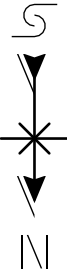

P05	21/05/2026	MR	Rooflight plan lines made heavier line type
P04	14/04/2026	MR	For Resubmission
P03	18/08/2025	DS	Site plan plot key updated.
P02	23/04/2025	MR	For Submission
Rev	Date	By	Description

www.symmetryarchitecture.co.uk
office@symmetryarch.co.uk
3A Station Approach Broadstone Dorset BH18 8AX
01202 973379

This drawing and its design content is copyright © of Symmetry Architecture Ltd. It shall be read in conjunction with all other associated project information. Do not scale. All dimensions to be checked on site. If in doubt ASK.
Date Printed: 21/05/2026

EASTMERE
PADDOCKS LTD.

Hill View, Plot 5 ^ Proposed Floor Plans ^ 1:100@A3 ^ 1863-SYM-XX-ZZ-DR-A-0250 P05



SYMMETRY
architecture