



from

**Southern
Water**

Planning and Development Services
Arun District Council
Arun Civic Centre
Malltravers Road
Littlehampton
West Sussex
BN17 5LF

Your ref
BN/65/19/OUT

Our ref
PLAN-029910

Date
15/10/2019



Dear Sir/Madam,

Proposal: Outline application with some matters reserved for the demolition of existing dwelling & erection of 10 No. new dwellings, widening & reprofiling of site access, provision of a right turn lane with improved visibility splays, retention of significant landscaped highway buffer, parking for 30 No. cars including garages & visitor parking & potential future highway access to adjacent housing land (resubmission following EG/49/18/OUT).


Site: BN/65/19/OUT: - Bexstone House, Barnham Road, Eastergate, PO20 3RT.

Thank you for your letter dated 27/09/2019.

The comments in our response dated 10/10/2019 remain unchanged and valid for amended details submitted by the applicant.

For any further queries please contact us at developerservices@southernwater.co.uk

Yours sincerely,

 


Tim Peacock-Bjurström
Technical Delivery Lead
Business Channels

Southern Water Developer Services, Sparrowgrove House, Sparrowgrove, Otterbourne, Winchester, Hampshire, SO21 2SW
southernwater.co.uk

Southern Water Services Ltd, Registered Office: Southern House, Yeoman Road, Worthing BN13 3NX Registered in England No. 2386670

SOUTHERN WATER

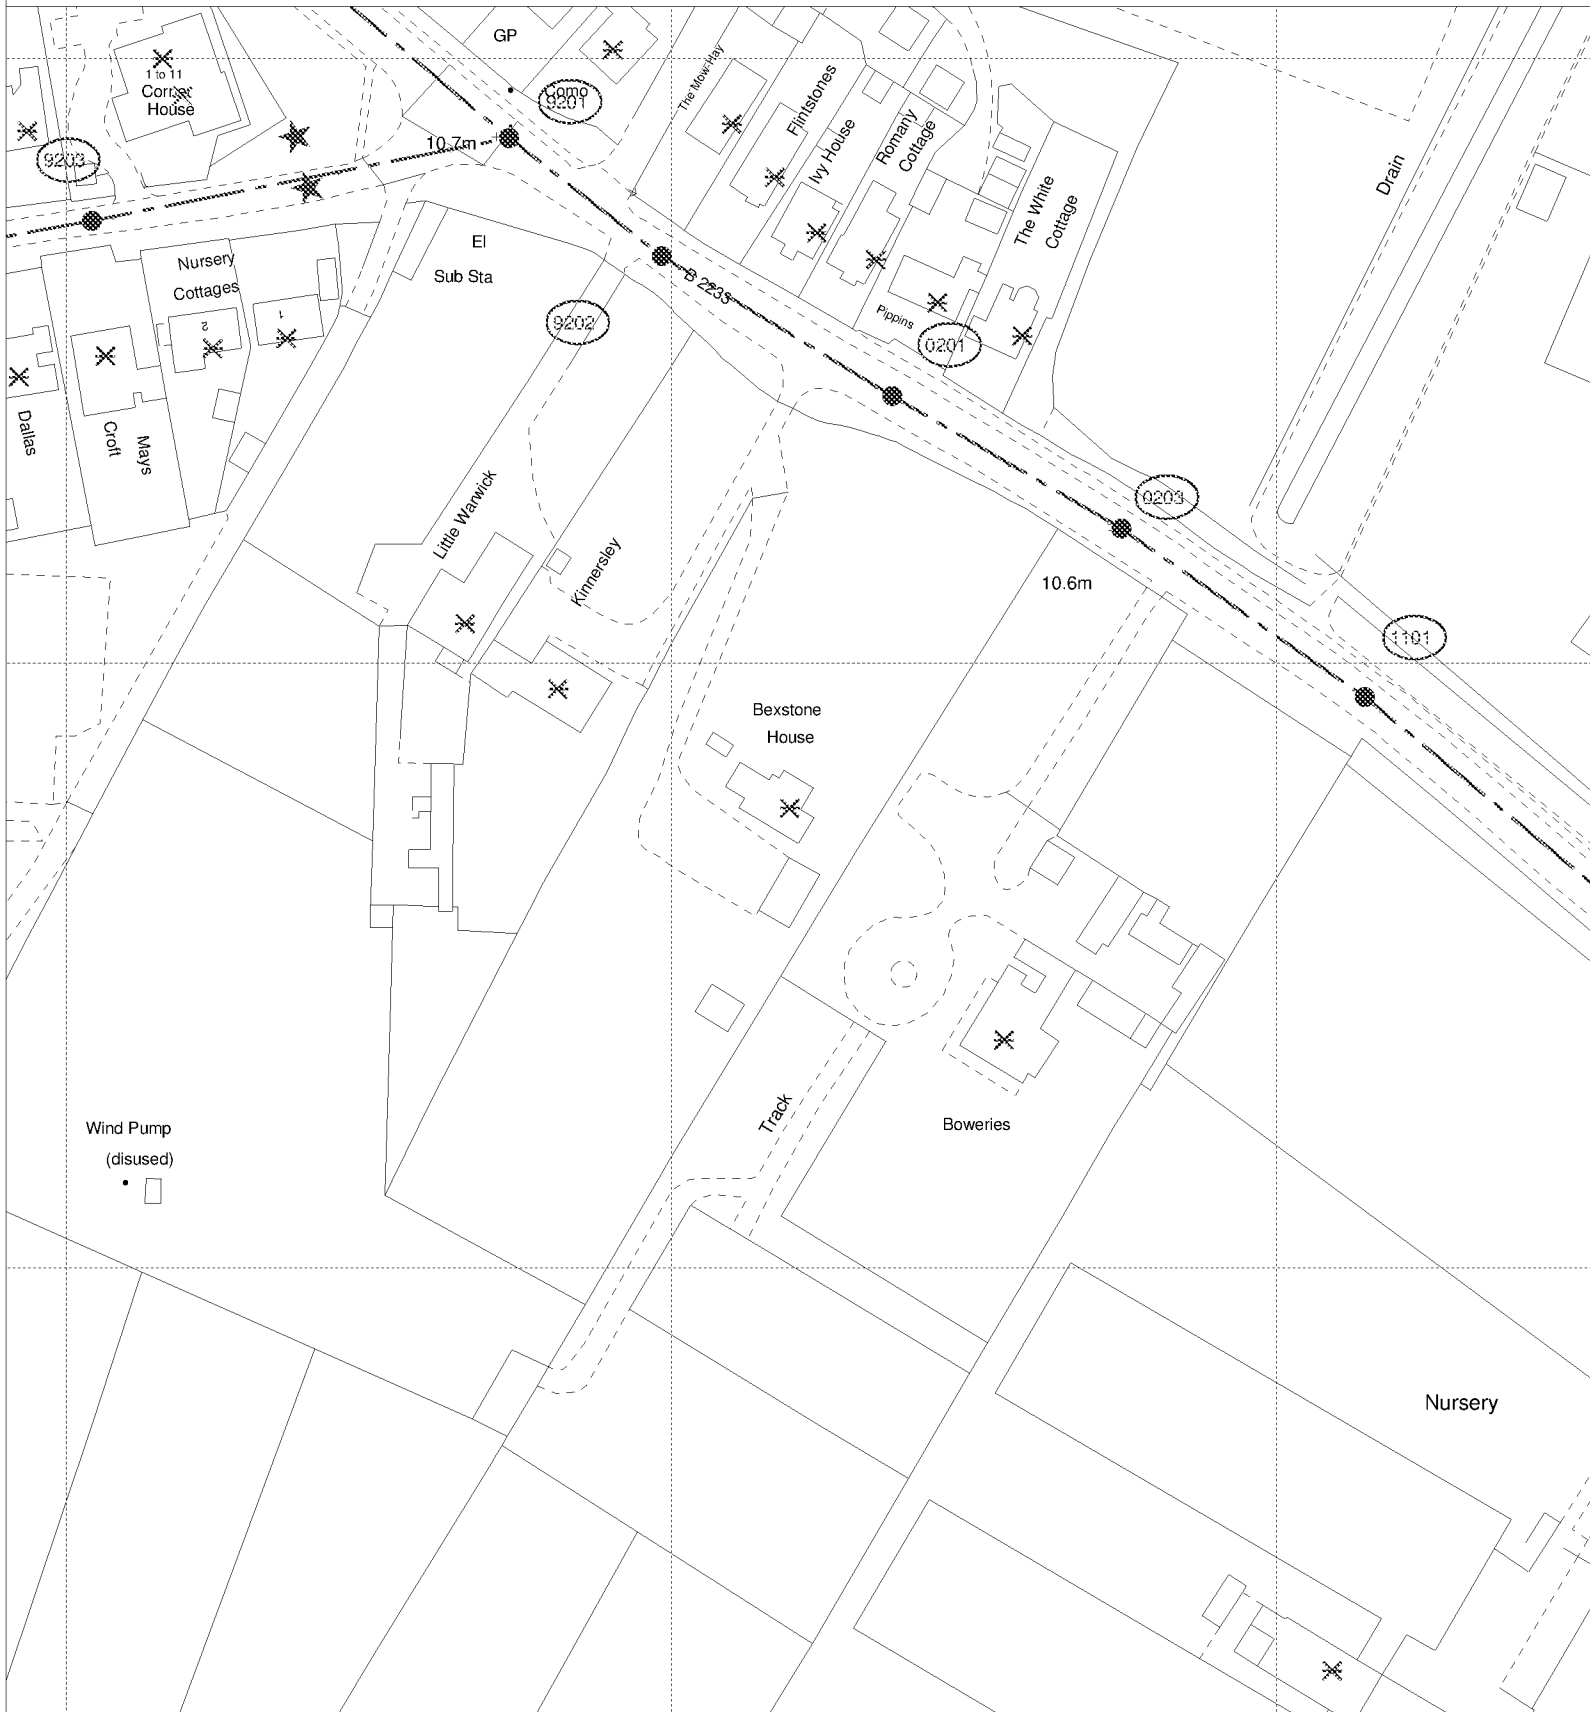

The positions of pipes shown on this plan are believed to be correct, but Southern Water Services Ltd accept no responsibility in the event of inaccuracy. The actual positions should be determined on site.

Based upon Ordnance Survey Digital Data with the permission of the controller of H.M.S.O. Crown Copyright Reserved Licence No. WU 298530

O.S. REF: SU9505SW

Scale: 1:1250

Screen Print

ARUN DISTRICT COUNCIL BN65 19 001

WARNING: BAC pipes are constructed of Bonded Asbestos Cement

WARNING: Unknown (HOK) materials may include Bonded Asbestos Cement



Printed By: kishoku

Date: 15-10-2019

Southern Water MapGuide Browser

Requested By:

N