


Site Section - Streetscene to Eastergate Lane

1:500




Site Section - To rear boundary, facing South

1:500

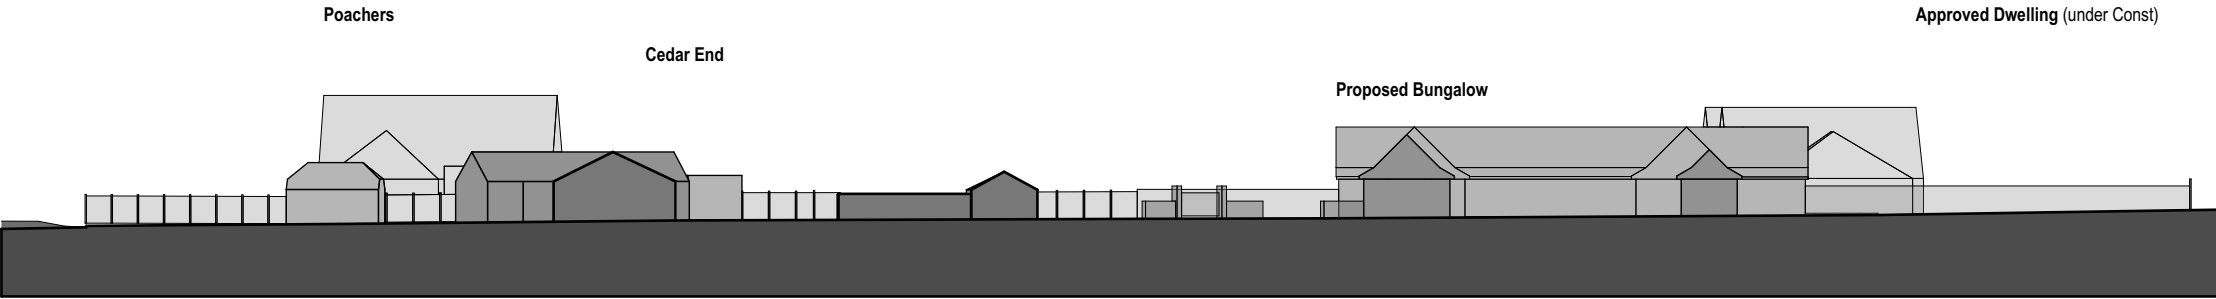

Site Section - To East boundary, facing West

1:500

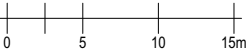

P01	26/01/2022	SA	First Issue for comment.
Rev	Date	By	Description



www.symmetryarchitecture.co.uk
office@symmetryarch.co.uk
3A Station Approach Broadstone Dorset BH18 8AX
01202 973379

This drawing and its design content is copyright © of Symmetry Architecture Ltd. It shall be read in conjunction with all other associated project information. Do not
ARUN DISTRICT COUNCIL 16/02/22