



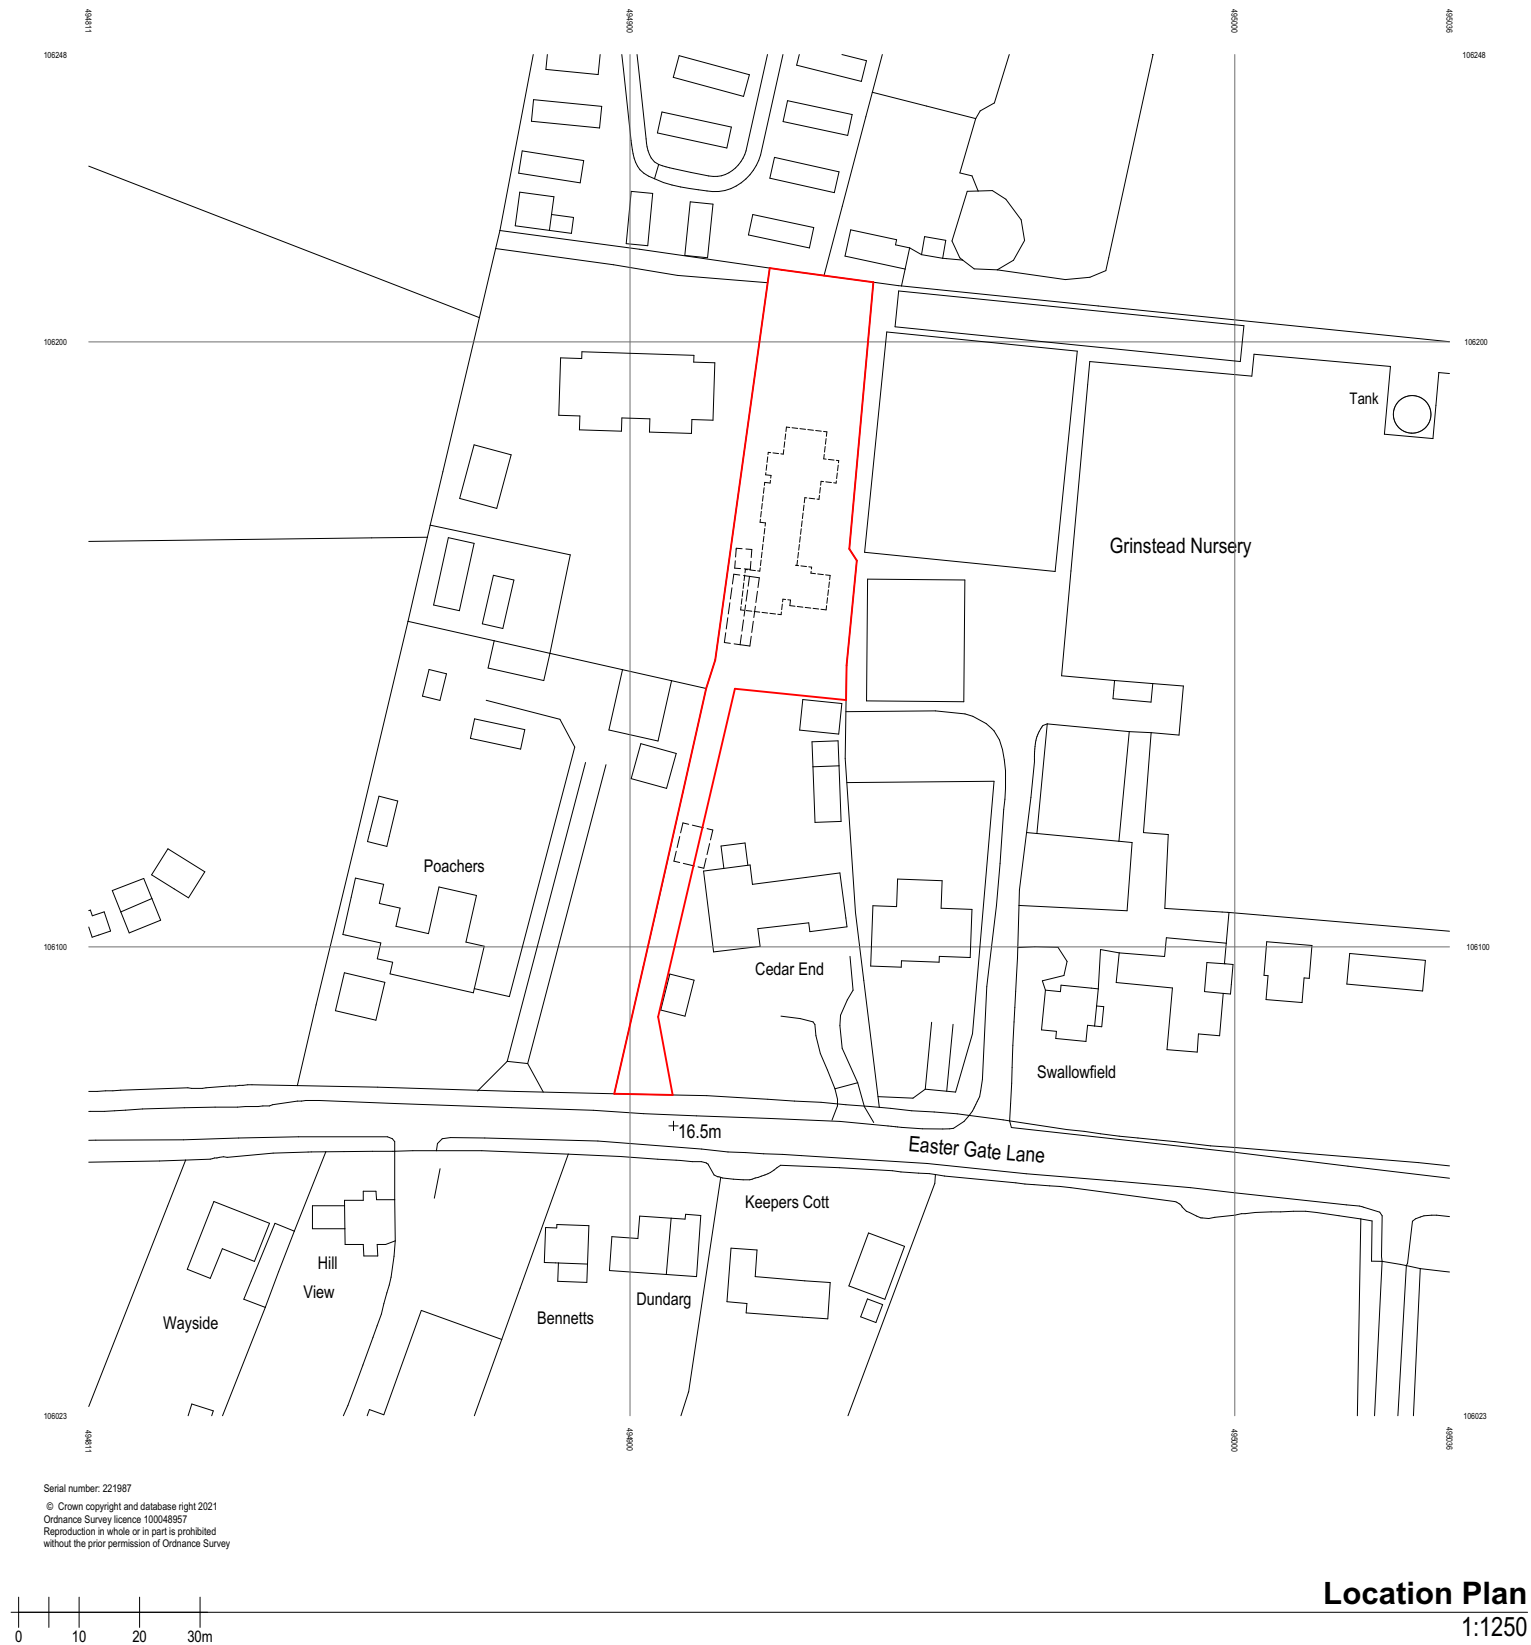

Rev	Date	By	Description
P01	26/01/2022	SA	First Issue for comment.

www.symmetryarchitecture.co.uk
office@symmetryarch.co.uk
3A Station Approach Broadstone Dorset BH18 8AX
01202 973379

This drawing and its design content is copyright © of Symmetry Architecture Ltd. It shall be read in conjunction with all other associated project information. Do not reproduce or copy without the prior permission of Symmetry Architecture Ltd.

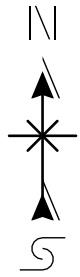

Land r/o Cedar End, Eastergate ^ Location Plan ^ 1:1250@A3 ^ 1671-SYM-00-ZZ-DR-A-0200 P01



SYMMETRY
architecture