


Approx. Areas:
Acc. 199m² / 2142ft²
Gar. 36m² / 388ft²
Tot. 235m² / 2530ft²

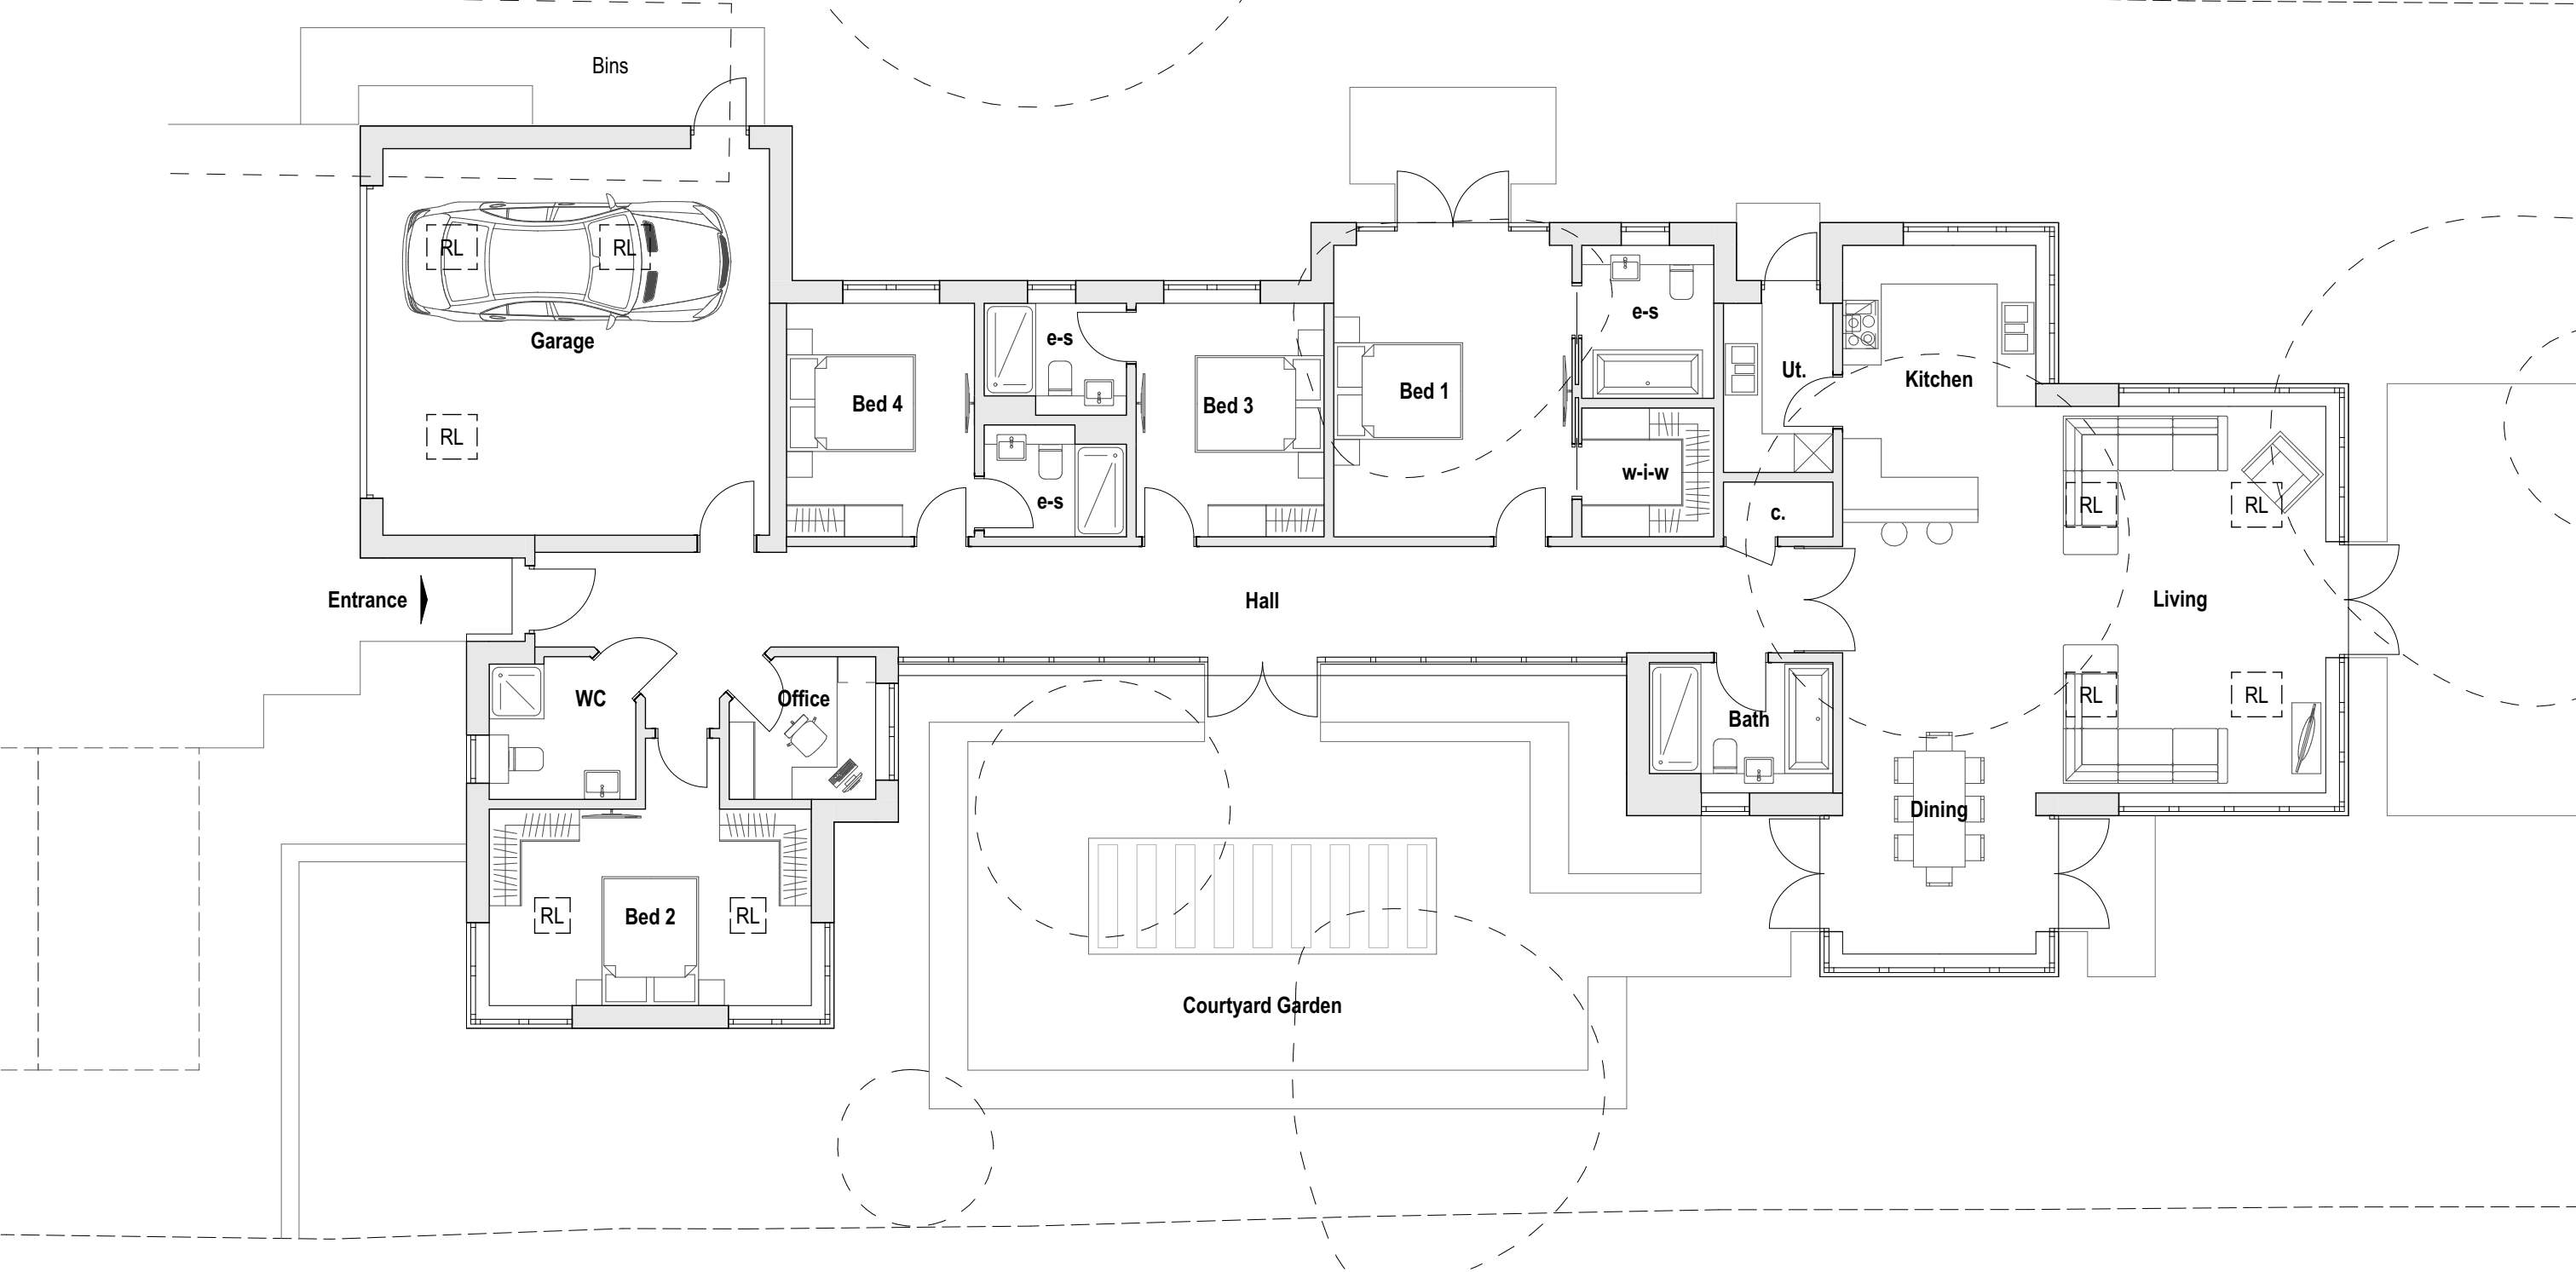

0 500 1000 1500 2000mm **Ground Floor** 1:100

P03	06/06/2022	MF	Rooflights indicated.
P02	29/03/2022	MR	Resubmission at Planning Dept request.
P01	26/01/2022	SA	First Issue for comment.
Rev	Date	By	Description



www.symmetryarchitecture.co.uk
office@symmetryarch.co.uk
3A Station Approach Broadstone Dorset BH18 8AX
01202 973379
This drawing and its design content is copyright © of Symmetry Architecture Ltd. It shall be read in conjunction with all other associated project information. Do not
ARUN DISTRICT COUNCIL 16/06/22/16
Date Printed: 06/06/2022

Land r/o Cedar End, Eastergate ^ Proposed Floor Plan ^ 1:100@A3 ^ 1671-SYM-00-ZZ-DR-A-0204 P03

SYMMETRY
architecture