

Lines shown on current Ordnance Survey Plan, dated 2022.
Ordnance Survey License 100048957.


Red line denotes application site ownership

Blue dashed line denotes 40mph/120m distance

Cross hatched area denotes vehicle crossover/passing point entry into site.

Easter Gate Lane speed limit is signposted as 40mph, with maximum weight restriction of 7.5 tonnes. Exact stopping distances & expected vehicle speeds to be clarified by Local Authority.

Key

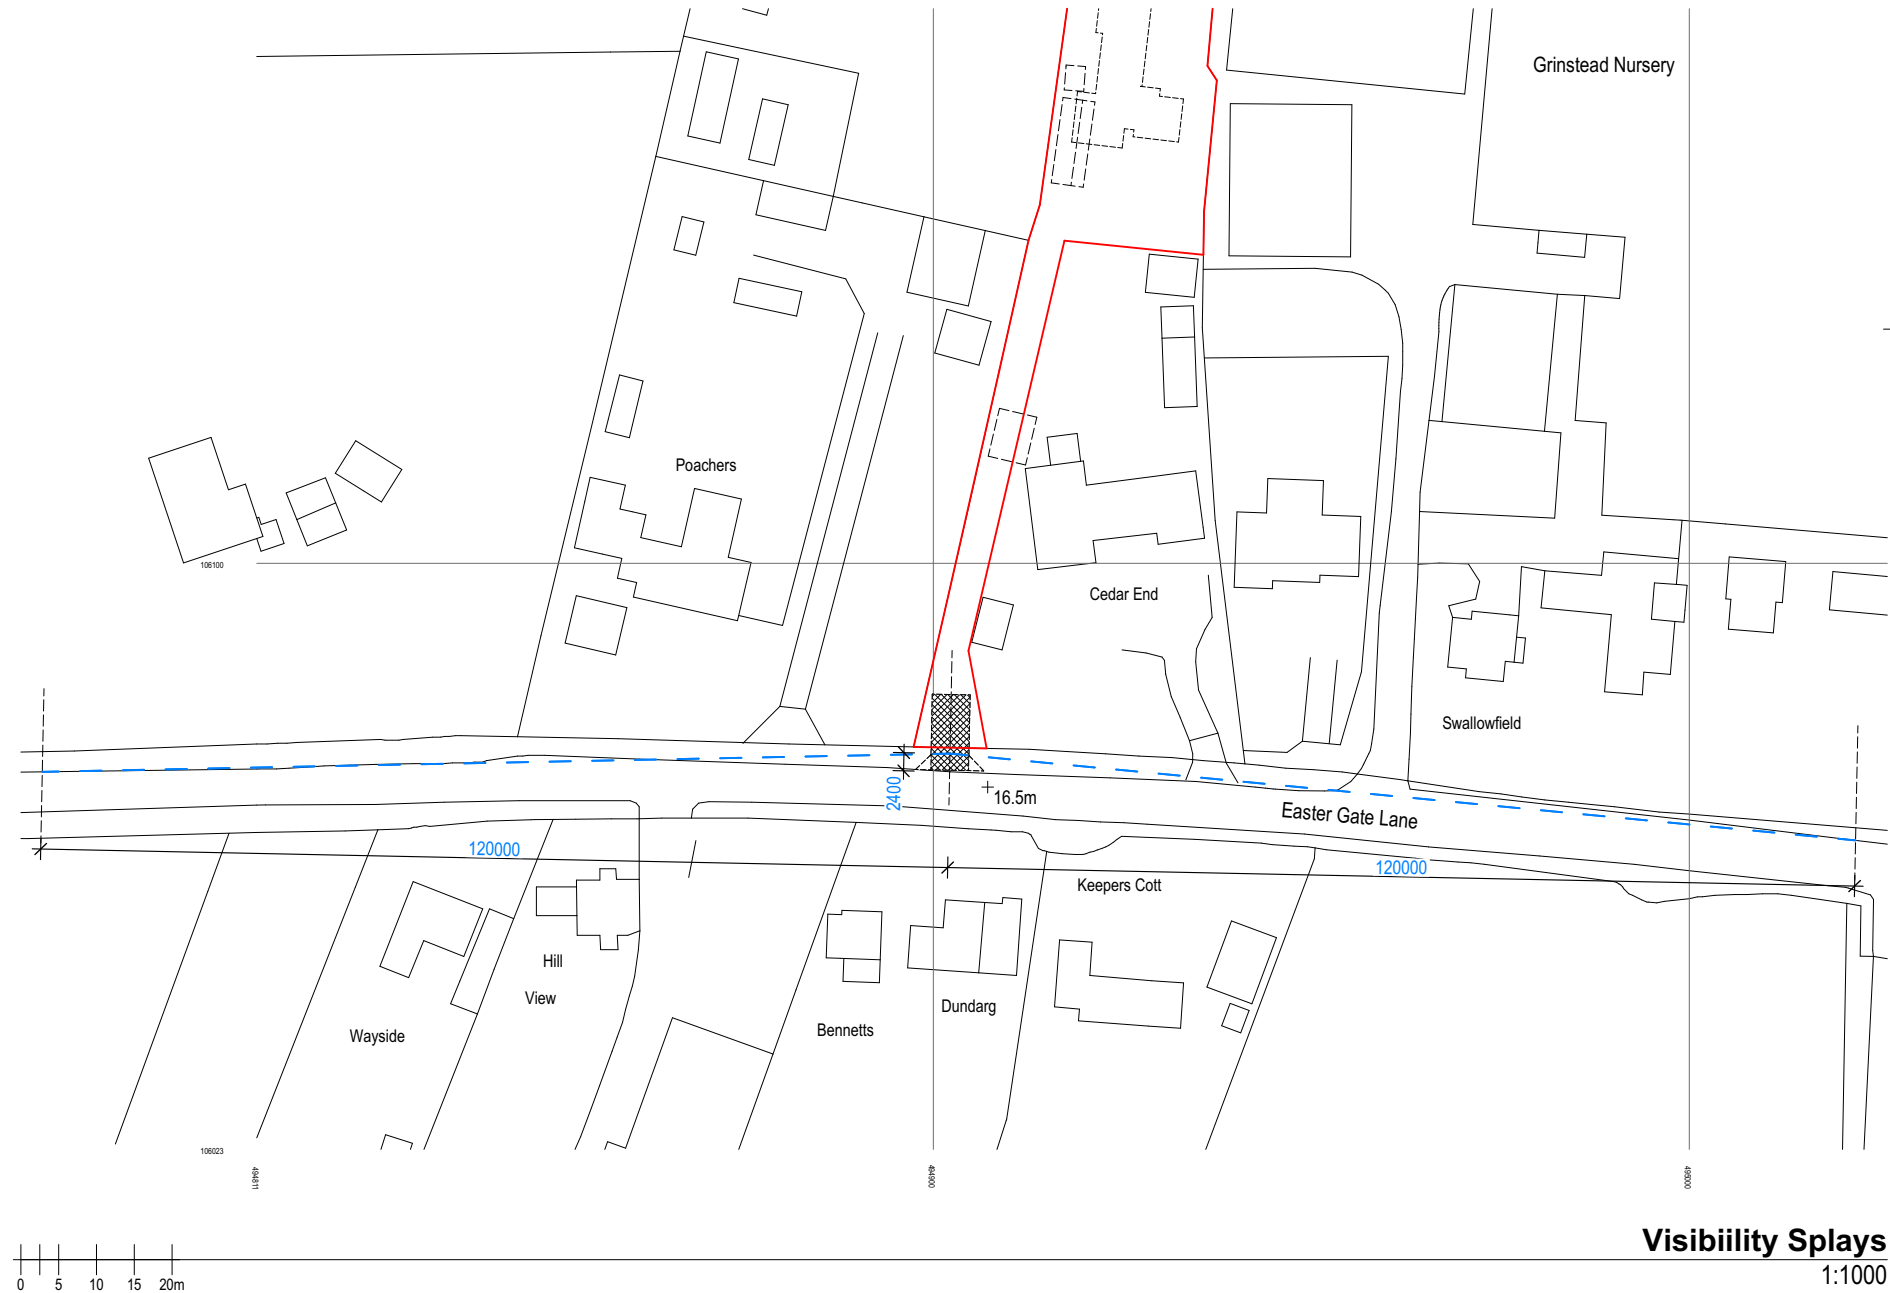

P02	29/03/2022	MR	Resubmission at Planning Dept request. Key content amended. 30mph splay removed. Scale adjusted to 1:1000.
P01	29/03/2022	MR	First Issue for comment.
Rev	Date	By	Description



Land r/o Cedar End, Eastergate ^ Visibility Splays ^ 1:1000@A3 ^ 1671-SYM-00-ZZ-DR-A-0209 P02

SYMMETRY
architecture

www.symmetryarchitecture.co.uk
office@symmetryarch.co.uk
3A Station Approach Broadstone Dorset BH18 8AX
01202 973379
This drawing and its design content is copyright © of Symmetry Architecture Ltd. It shall be read in conjunction with all other associated project information. Do not
ARUN DISTRICT COUNCIL 16/03/2022