


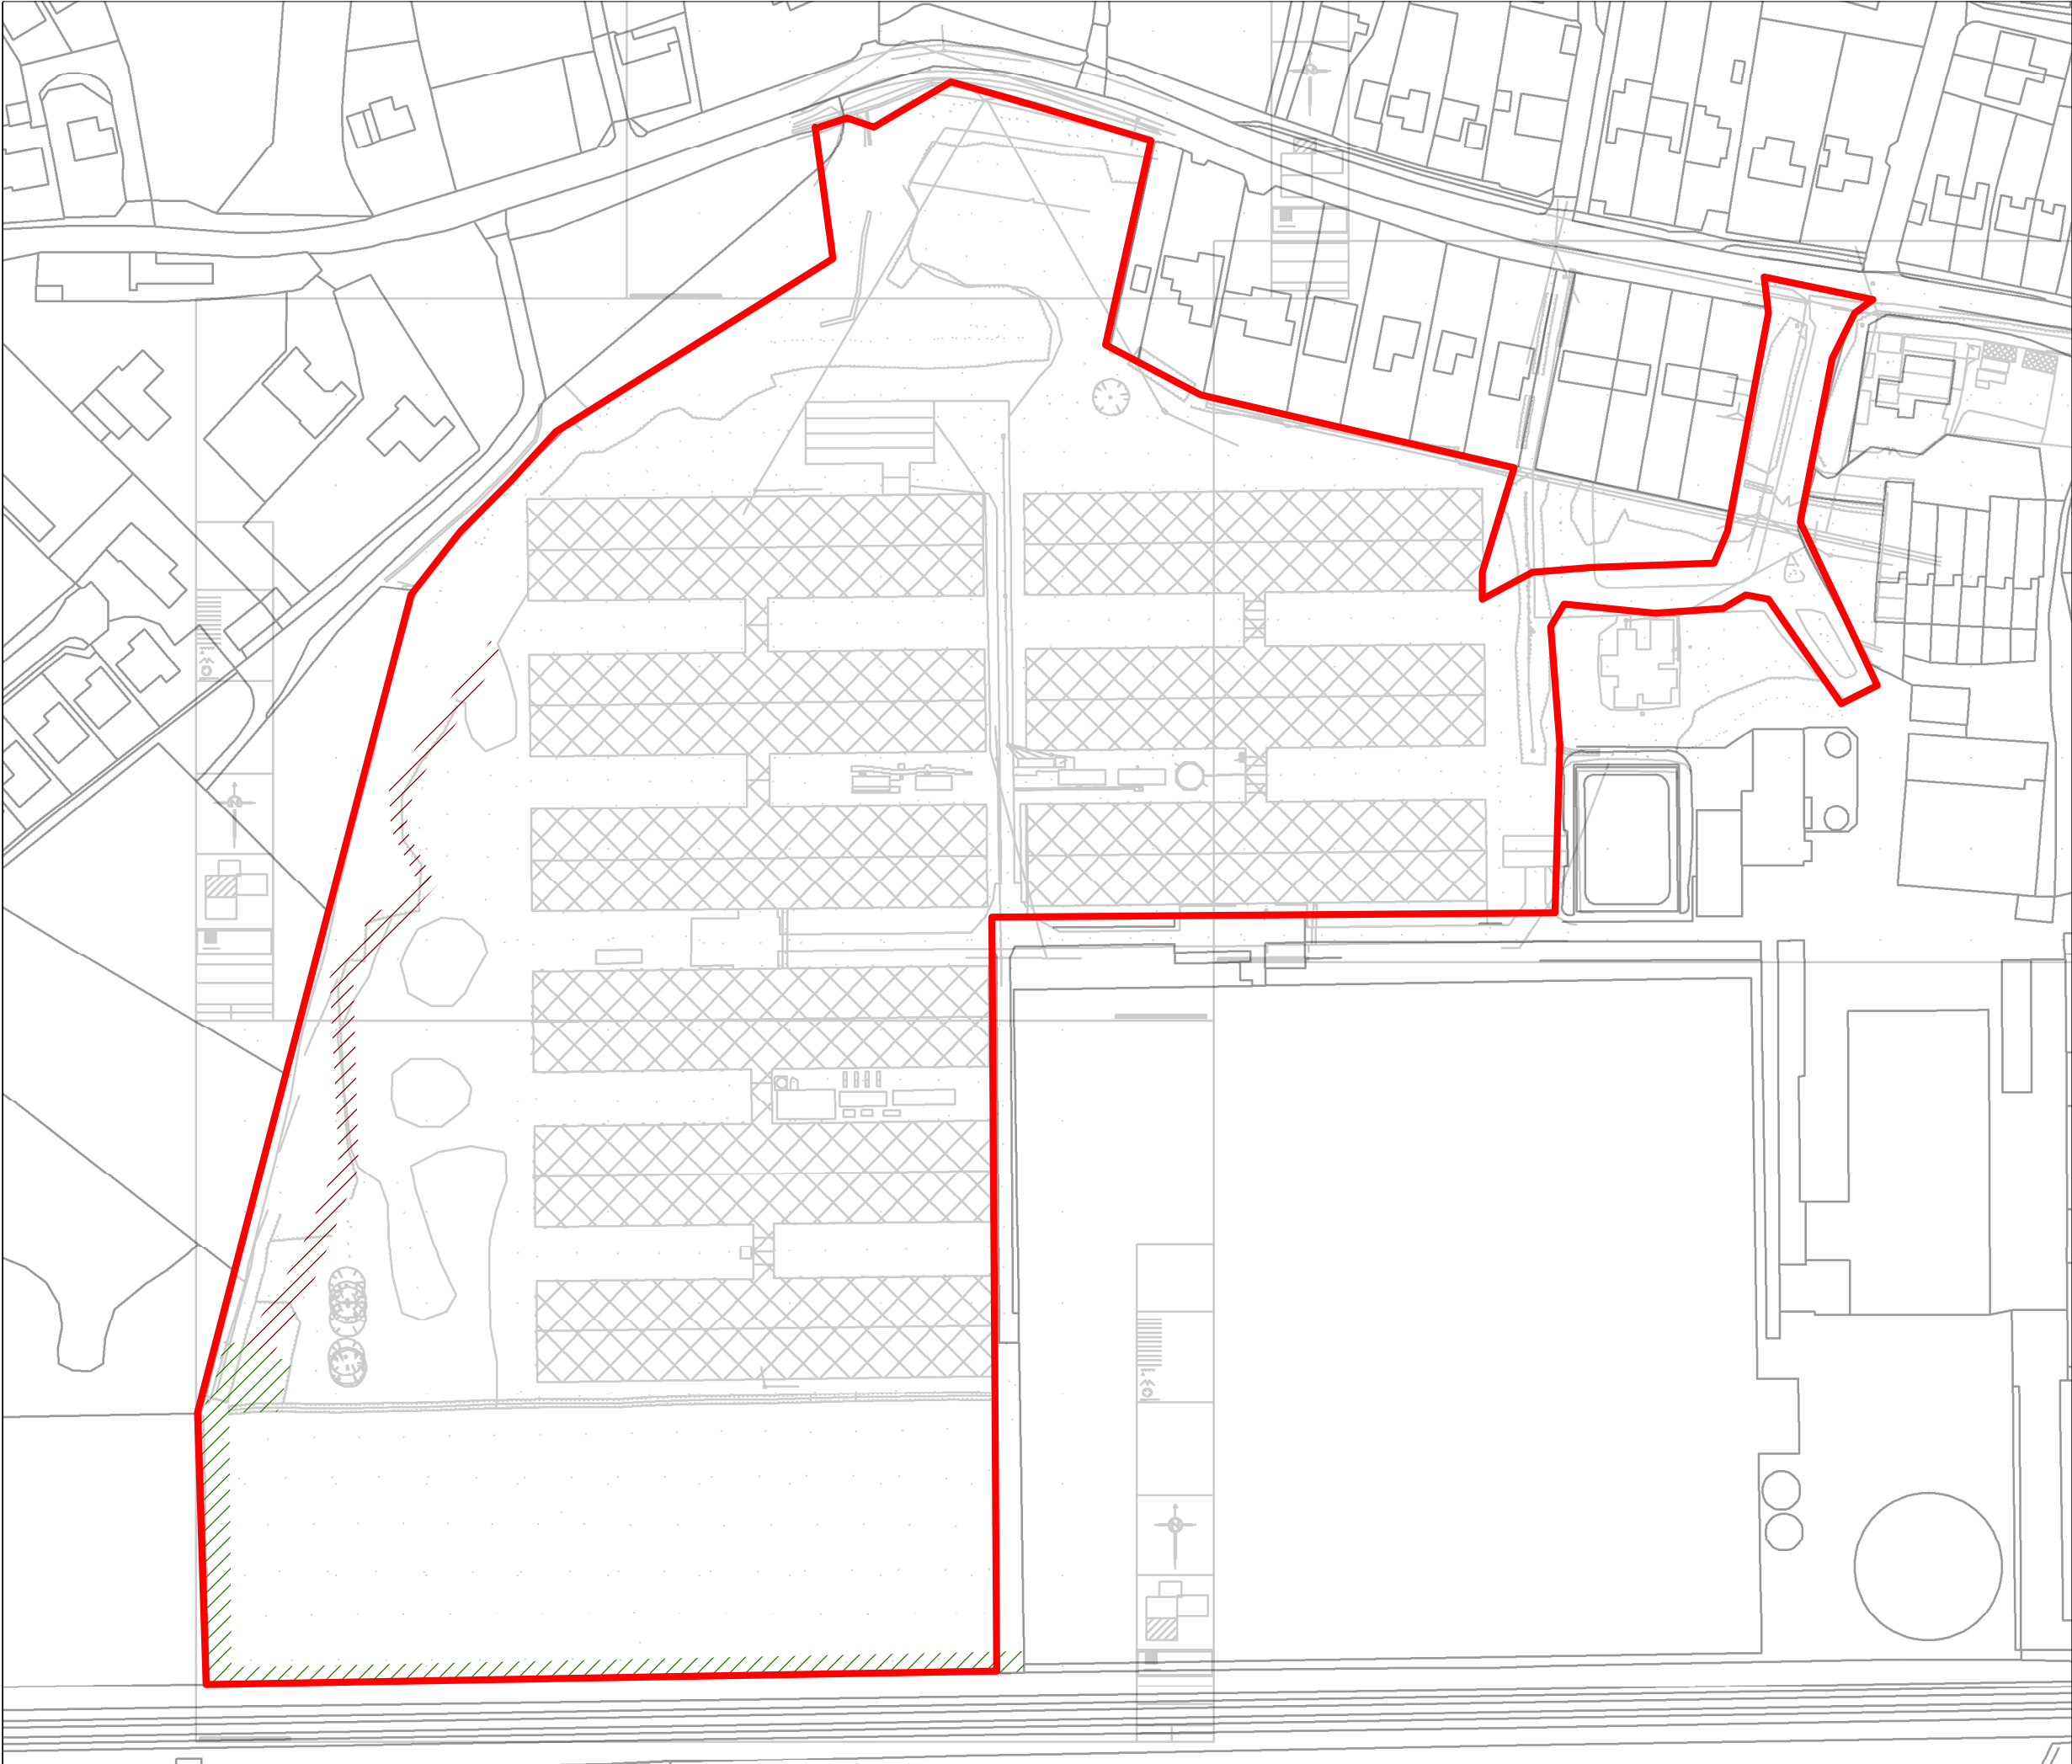

© 2016 RPS Group

Notes

1. This drawing has been prepared in accordance with the scope of RPS's appointment with its client and is subject to the terms and conditions of that appointment. RPS accepts no liability for any use of this document other than by its client and only for the purposes for which it was prepared and provided.

2. If received electronically it is the recipients responsibility to print to correct scale. Only written dimensions should be used.

- Legend**
- Application boundary
 - Reptile habitat (to be retained)
 - Reptile habitat on site (to be removed)

Rev	Description	Date	Initial	Checked



Lakesbury House, Hiltisbury Road, Chandlers Ford,
Hampshire. SO53 5SS
T: +44(0)2380 810 440 E: rpsso@rpsgroup.com F: +44(0)2380 810 449

Client Redrow Homes

Project Lake Lane, Barnham

Title Reptile Habitat Present
on Site (October 2016)

Status Information	Drawn By HK	PM/Checked By NB
Job Ref JSL2477	Scale @ A3 1:1,500	Date Created NB

Figure Number	Rev
3	-