


A1

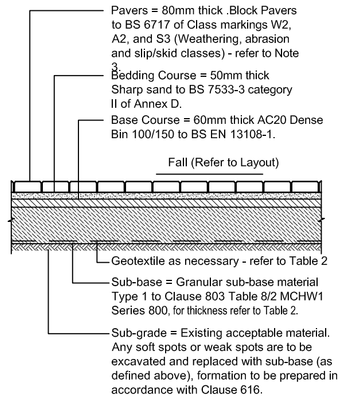


Block Pavement Construction Details for Main Access Road
(Scale 1:25)

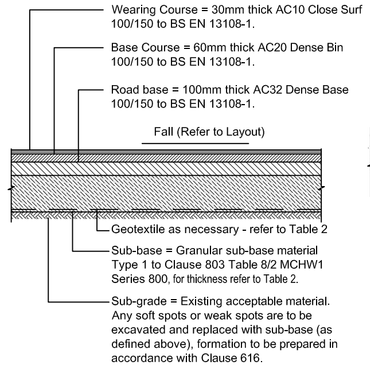


Asphalt Concrete Construction Details for Main Access Road
(Scale 1:25)

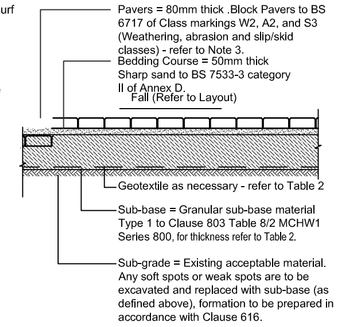


Block Pavement Construction Details for Shared Parking and Associated Access Areas
Note: Consideration shall be given to provision of a base course to allow for construction traffic.
(Scale 1:25)

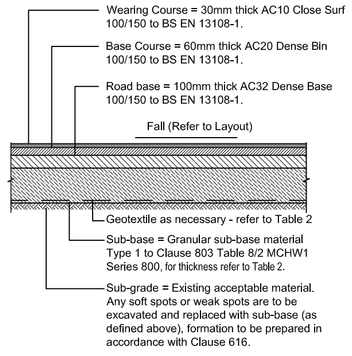


Asphalt Concrete Construction Details for Private Road
(Scale 1:25)

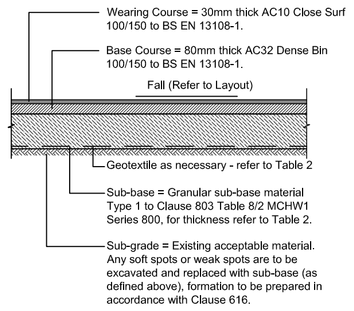


Asphalt Concrete Construction Details for Shared Drives
(Scale 1:25)

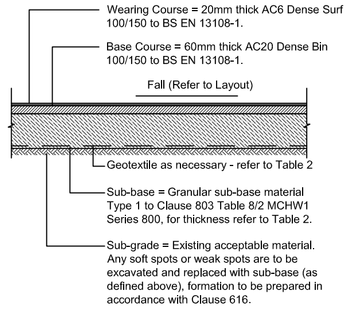


Asphalt Concrete Construction Details for Parking Bays
(Scale 1:25)

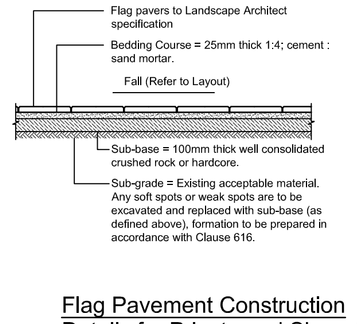


Flag Pavement Construction Details for Private and Shared Footpath Areas
(Scale 1:25)

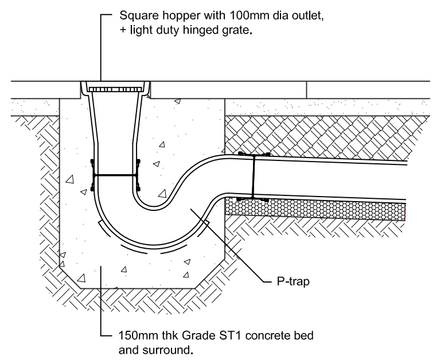

Typical Section Through Patio / Path Gully
Scale 1:10

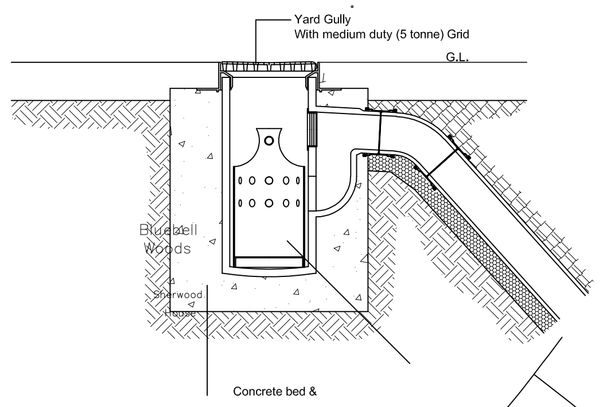

Typical Section Through Yard Gully
Scale 1:10

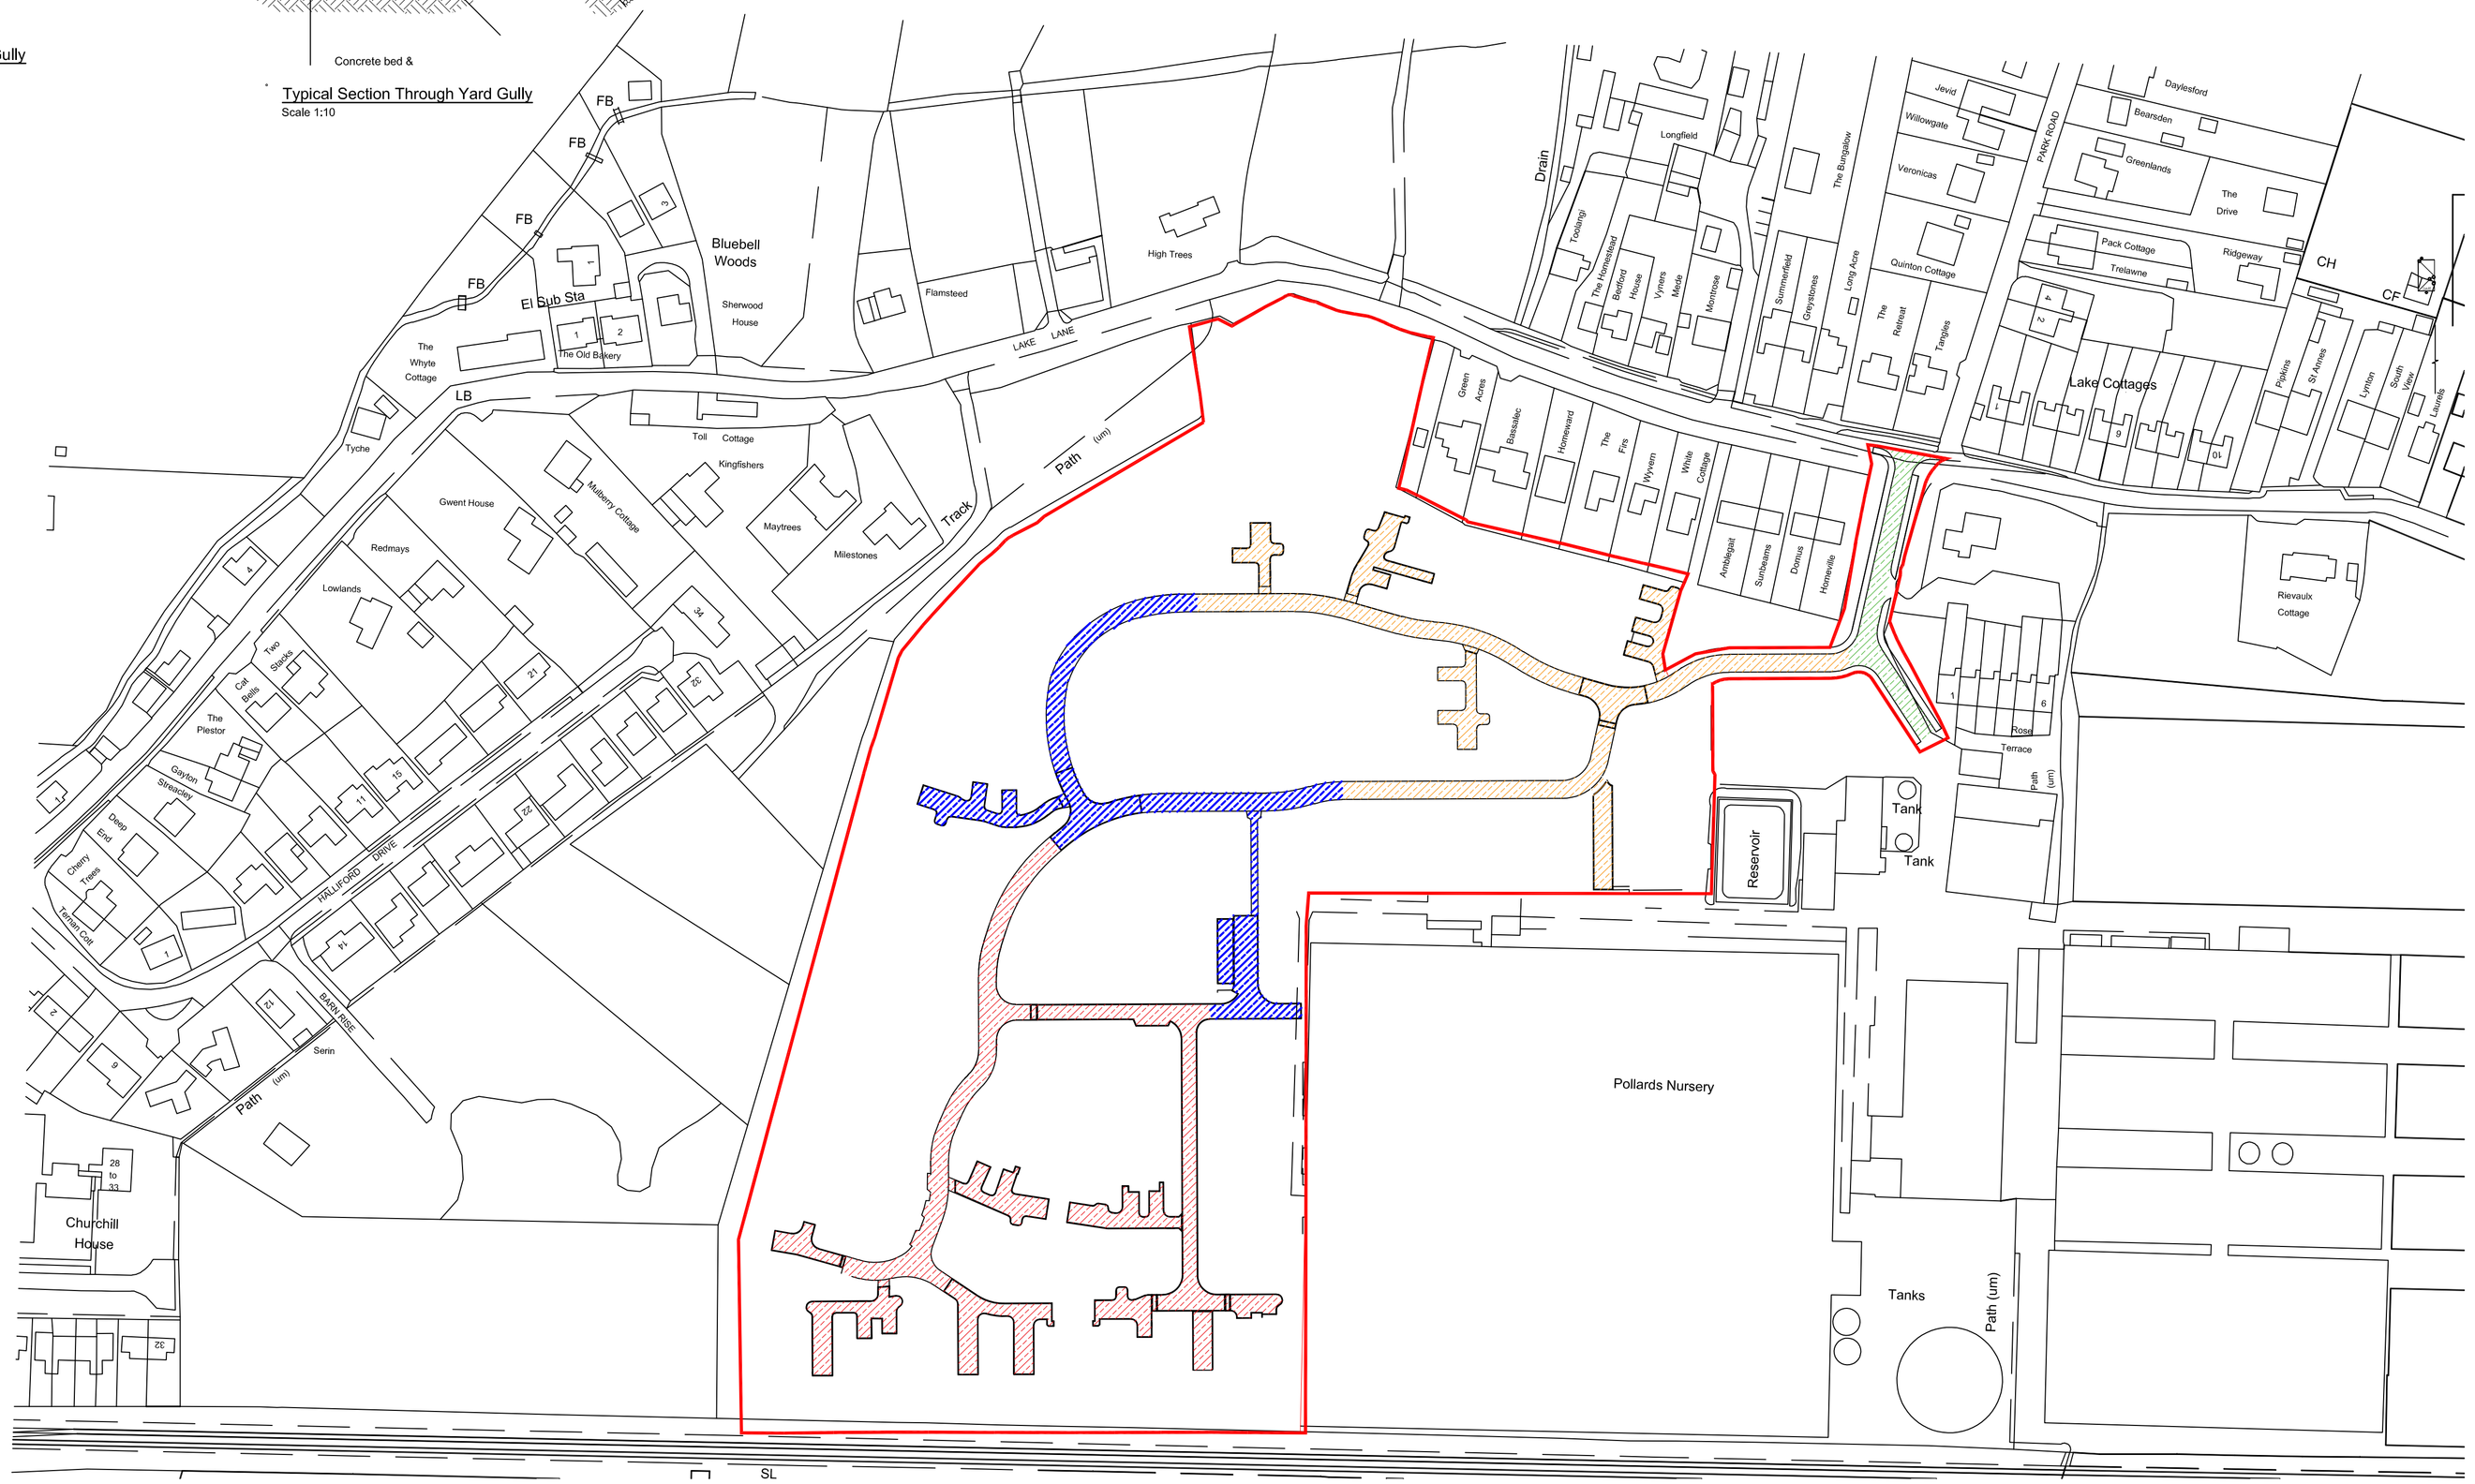

SL

KEY

April - August 16

March - June 17

August - December 17

March 17

TO BE READ IN CONJUNCTION WITH SUBMITTED SURFACE + FOUL DRAINAGE STRATEGY

BM/21/15/RES

REV	DESCRIPTION	DATE	AUTHOR	CHK'D

REDROW HOMES
Southern Counties

PROJECT
Ashdown Vale
Barnham
-

DRAWING
Proposed Roads Construction Program and Details
-

SCALE	DATE	AUTHOR	CHECKED
1:1250 @ A1	24/11/16	AL	JB

JOB NO.	DRAWING NO.	REV
7430	3.6.002	-

ARUN DISTRICT COUNCIL APPROVED