



Planning and Development Services  
Arun District Council  
Arun Civic Centre  
Maltravers Road  
Littlehampton  
West Sussex  
BN17 5LF

Developer Services  
Southern Water  
Sparrowgrove House  
Sparrowgrove  
Otterbourne  
Hampshire  
SO21 2SW

Tel: 0330 303 0119

Your Ref  
BN/66/16/DOC  
Our Ref  
PLAN-022897  
Date  
18/05/2018

Dear Sirs,

**Proposal: Application for approval of matters reserved by conditions imposed under BN/16/12 relating to conditions 6 - Maintenance of SUDs, Condition 10 & 11 - Tree Retention & Protection, Condition 15 - Energy, Condition 17 - Ecological Enhancement Measures, Condition 18 - Reptile Mitigation, Condition 19 - Bats & Tree Felling & Condition 23 - Road Construction.**  
**Site: Land at former Pollards Nursery, Lake Lane, Bognor Regis, PO2 20AD.**  
**BN/66/16/DOC**

Thank you for your letter of 04/05/2018.


Southern Water would have no comments to make with regards to conditions being subject of consultation.

Yours sincerely,



Developer Services

# SOUTHERN WATER

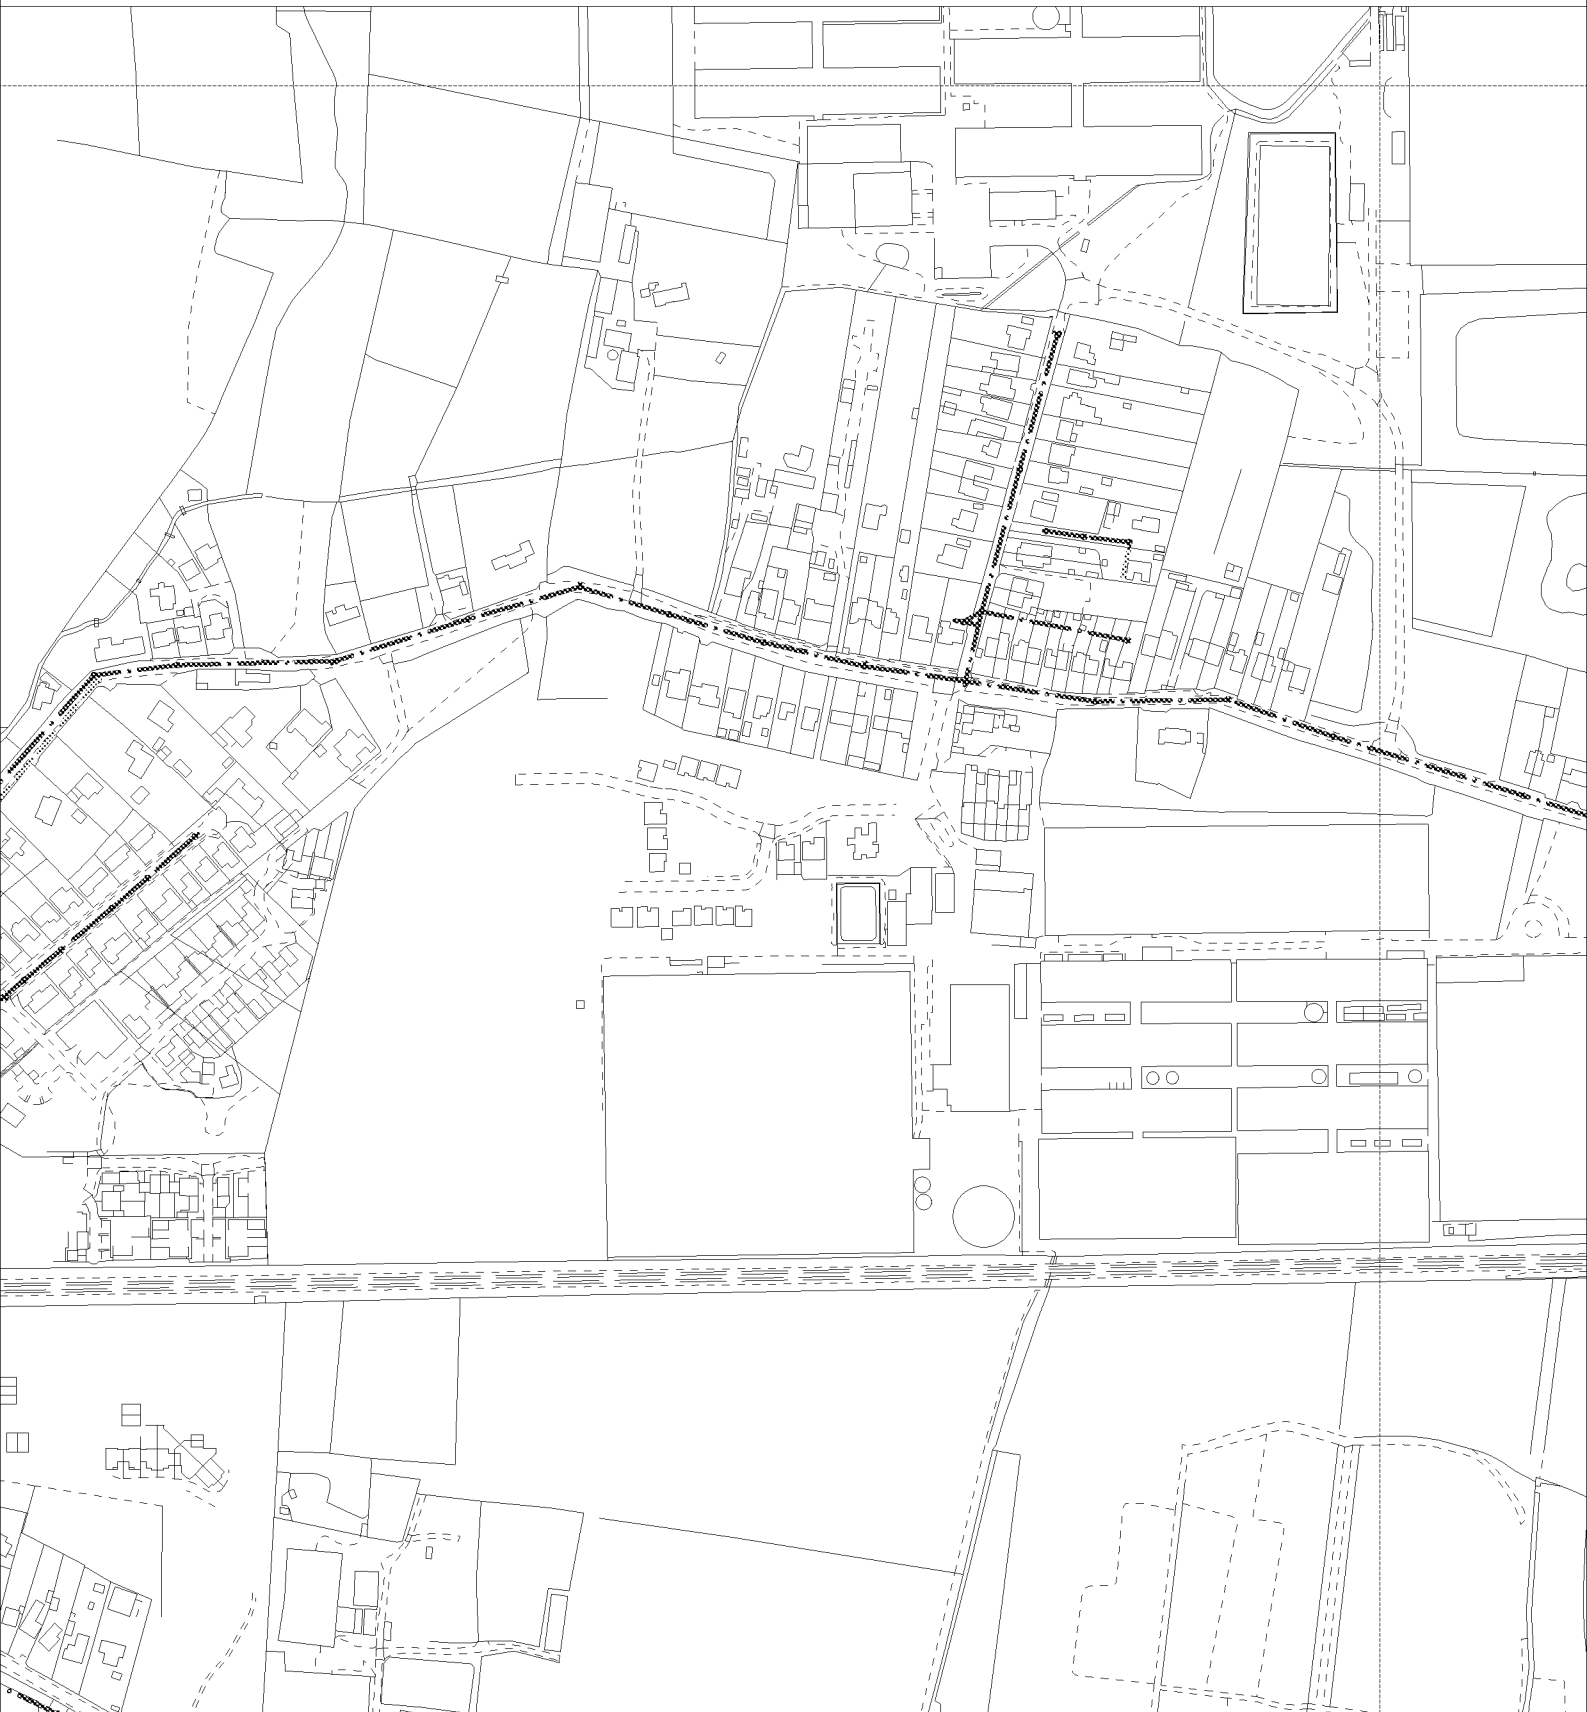

The positions of pipes shown on this plan are believed to be correct, but Southern Water Services Ltd accept no responsibility in the event of inaccuracy. The actual positions should be determined on site.

Based upon Ordnance Survey Digital Data with the permission of the controller of H.M.S.O. Crown Copyright Reserved Licence No. WU 298530

O.S. REF: SU9604NE

Scale: 1:4000

Screen Print

WARNING: BAC pipes are constructed of Bonded Asbestos Cement

WARNING: Unknown (UNK) materials may include Bonded Asbestos Cement

ARUN DISTRICT COUNCIL BN/66/16/DOC



Printed By: krispad

Date: 11-5-2018

Southern Water MapGuide Browser

Requested By: