


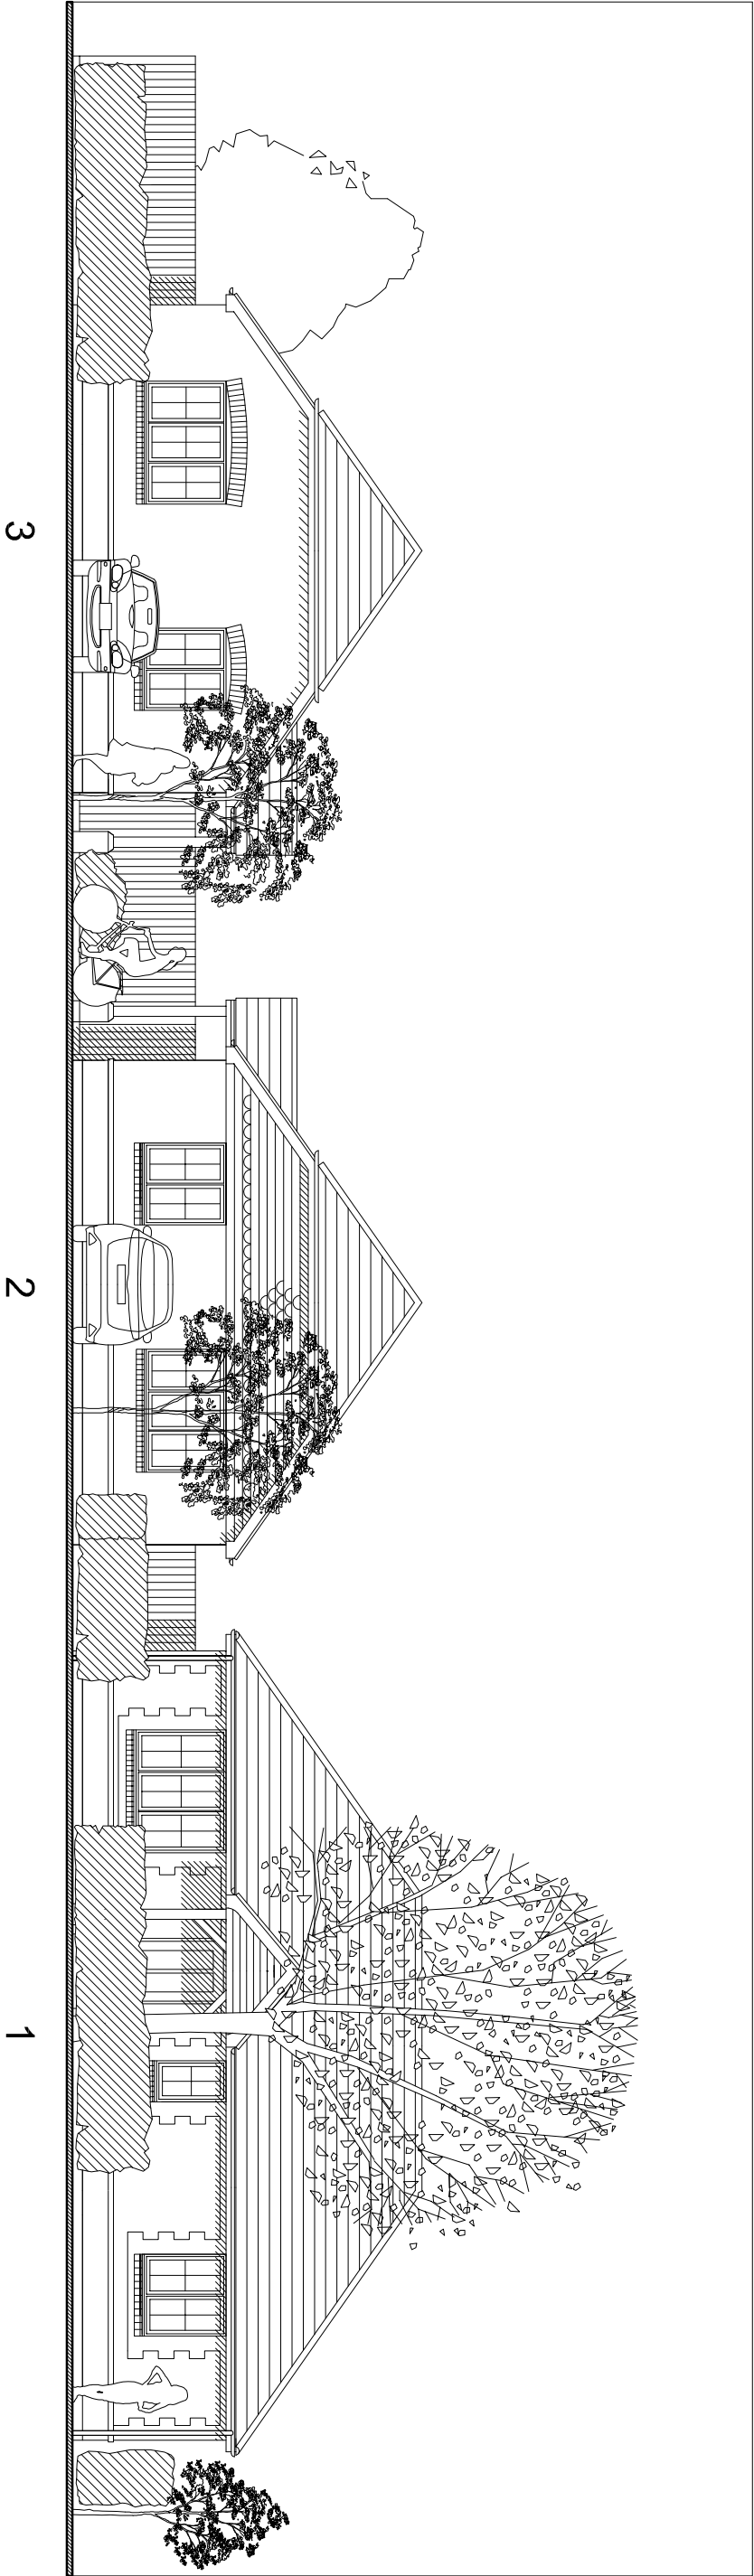

STREET ELEVATION TO CANAL MEWS



Studio Lack Architecture Studio Lack Ltd : 17 Beech Avenue : Chichester 01243 782 686 : mitch@studio.lack@live.com : PO19 3DR	Land off Canal Mews Barnham	Street Scene 24/10/18 1/100 @ A3	Dwg 1705-07B
---	--------------------------------	-------------------------------------	--------------