


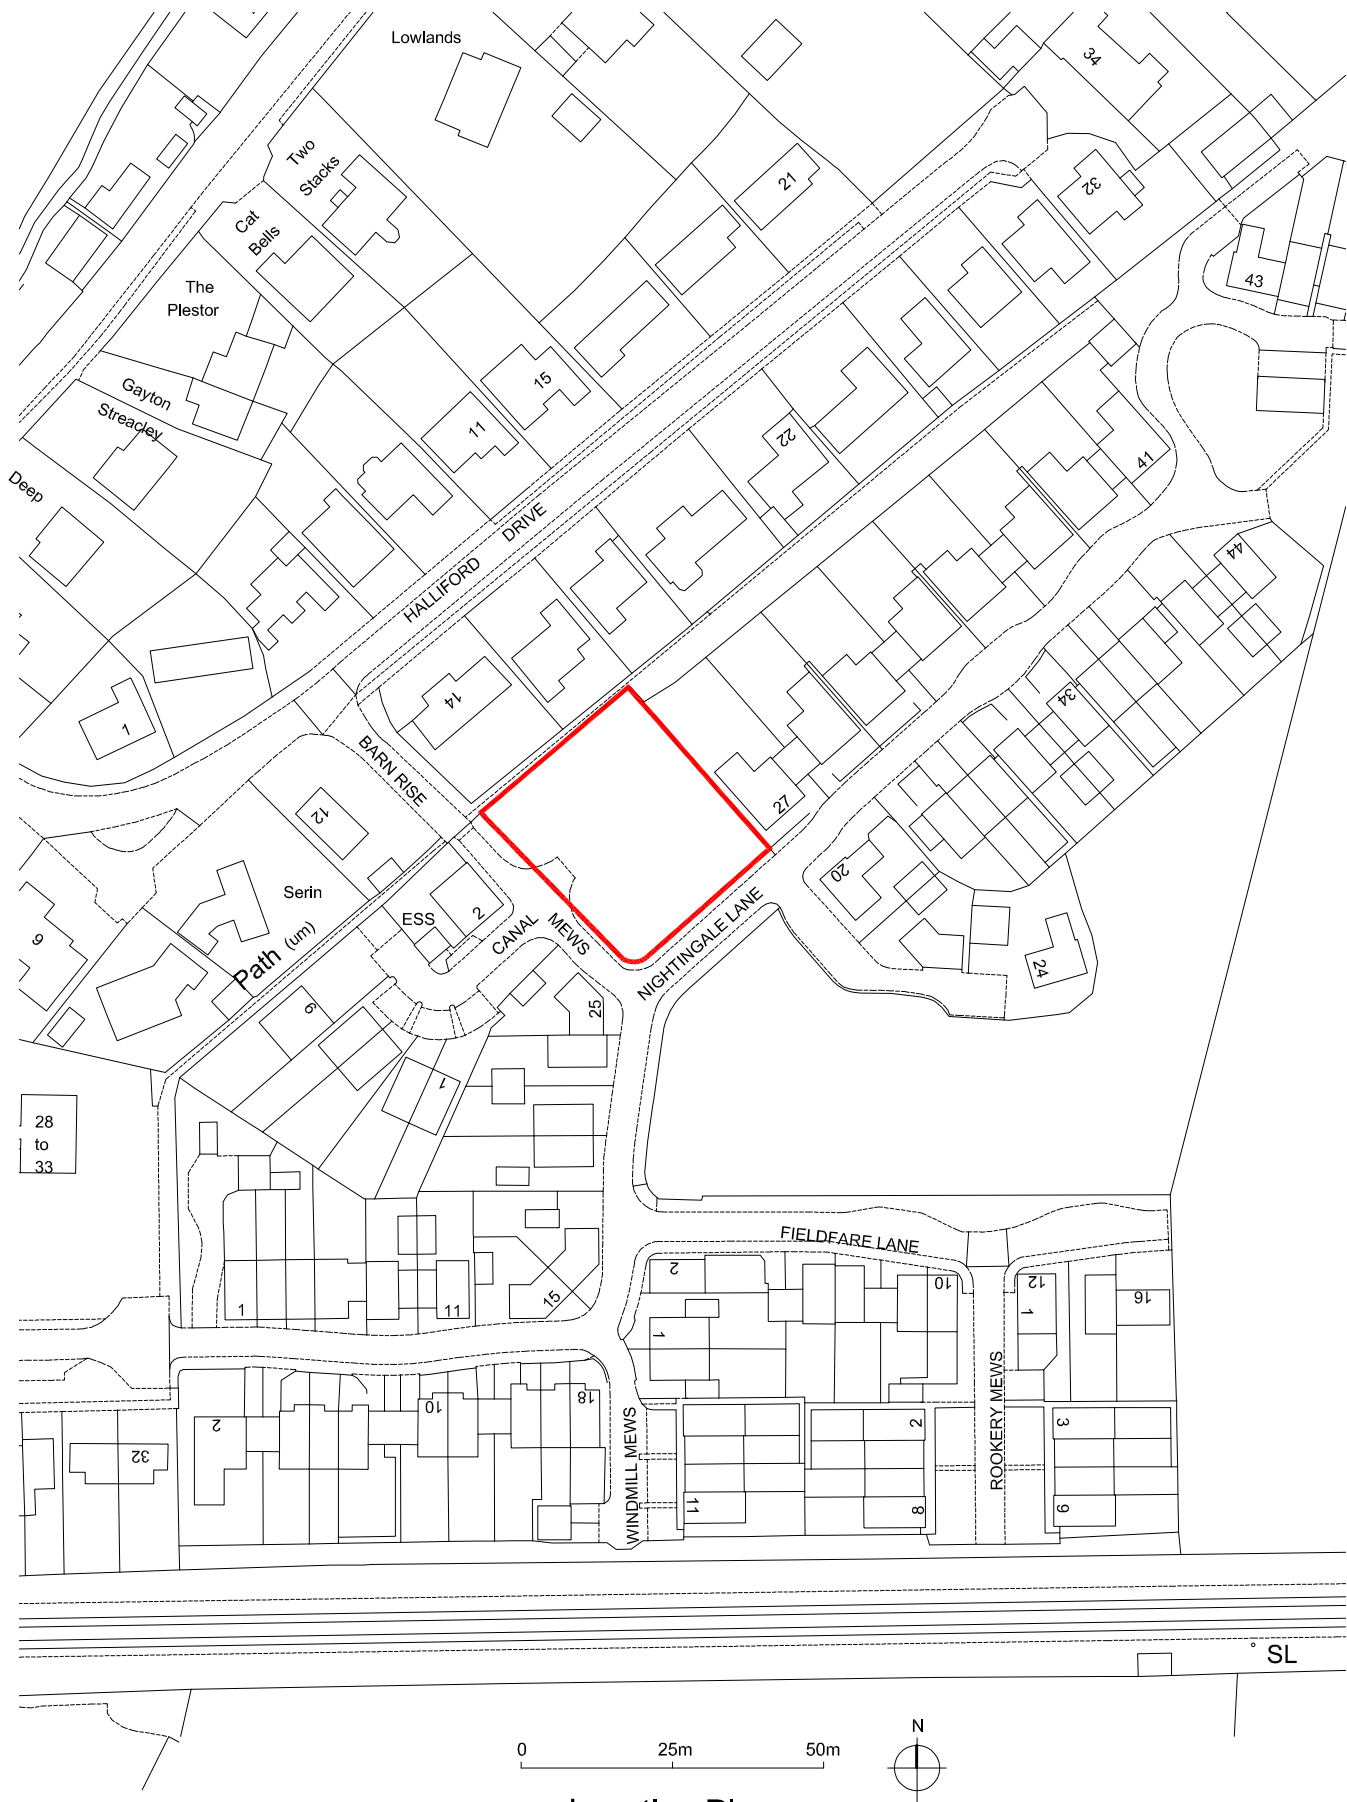

Location Plan

Ordnance Survey (c) Crown Copyright 2018. All rights reserved. Licence number 100022432

Rev A 12/11/18 Minor amendment.

Studio Lack Architecture Studio Lack Ltd : 17 Beech Avenue : Chichester 01243 782 686 : nicholas.lack@live.com : PO19 3DR	Land off Canal Mews Barnham	Location Plan 24/10/2018 1/1250 @ A4	Dwg 1705-09A
--	--	--	---------------------