



Notes 1. Do not scale from this drawing except for Planning purposes.

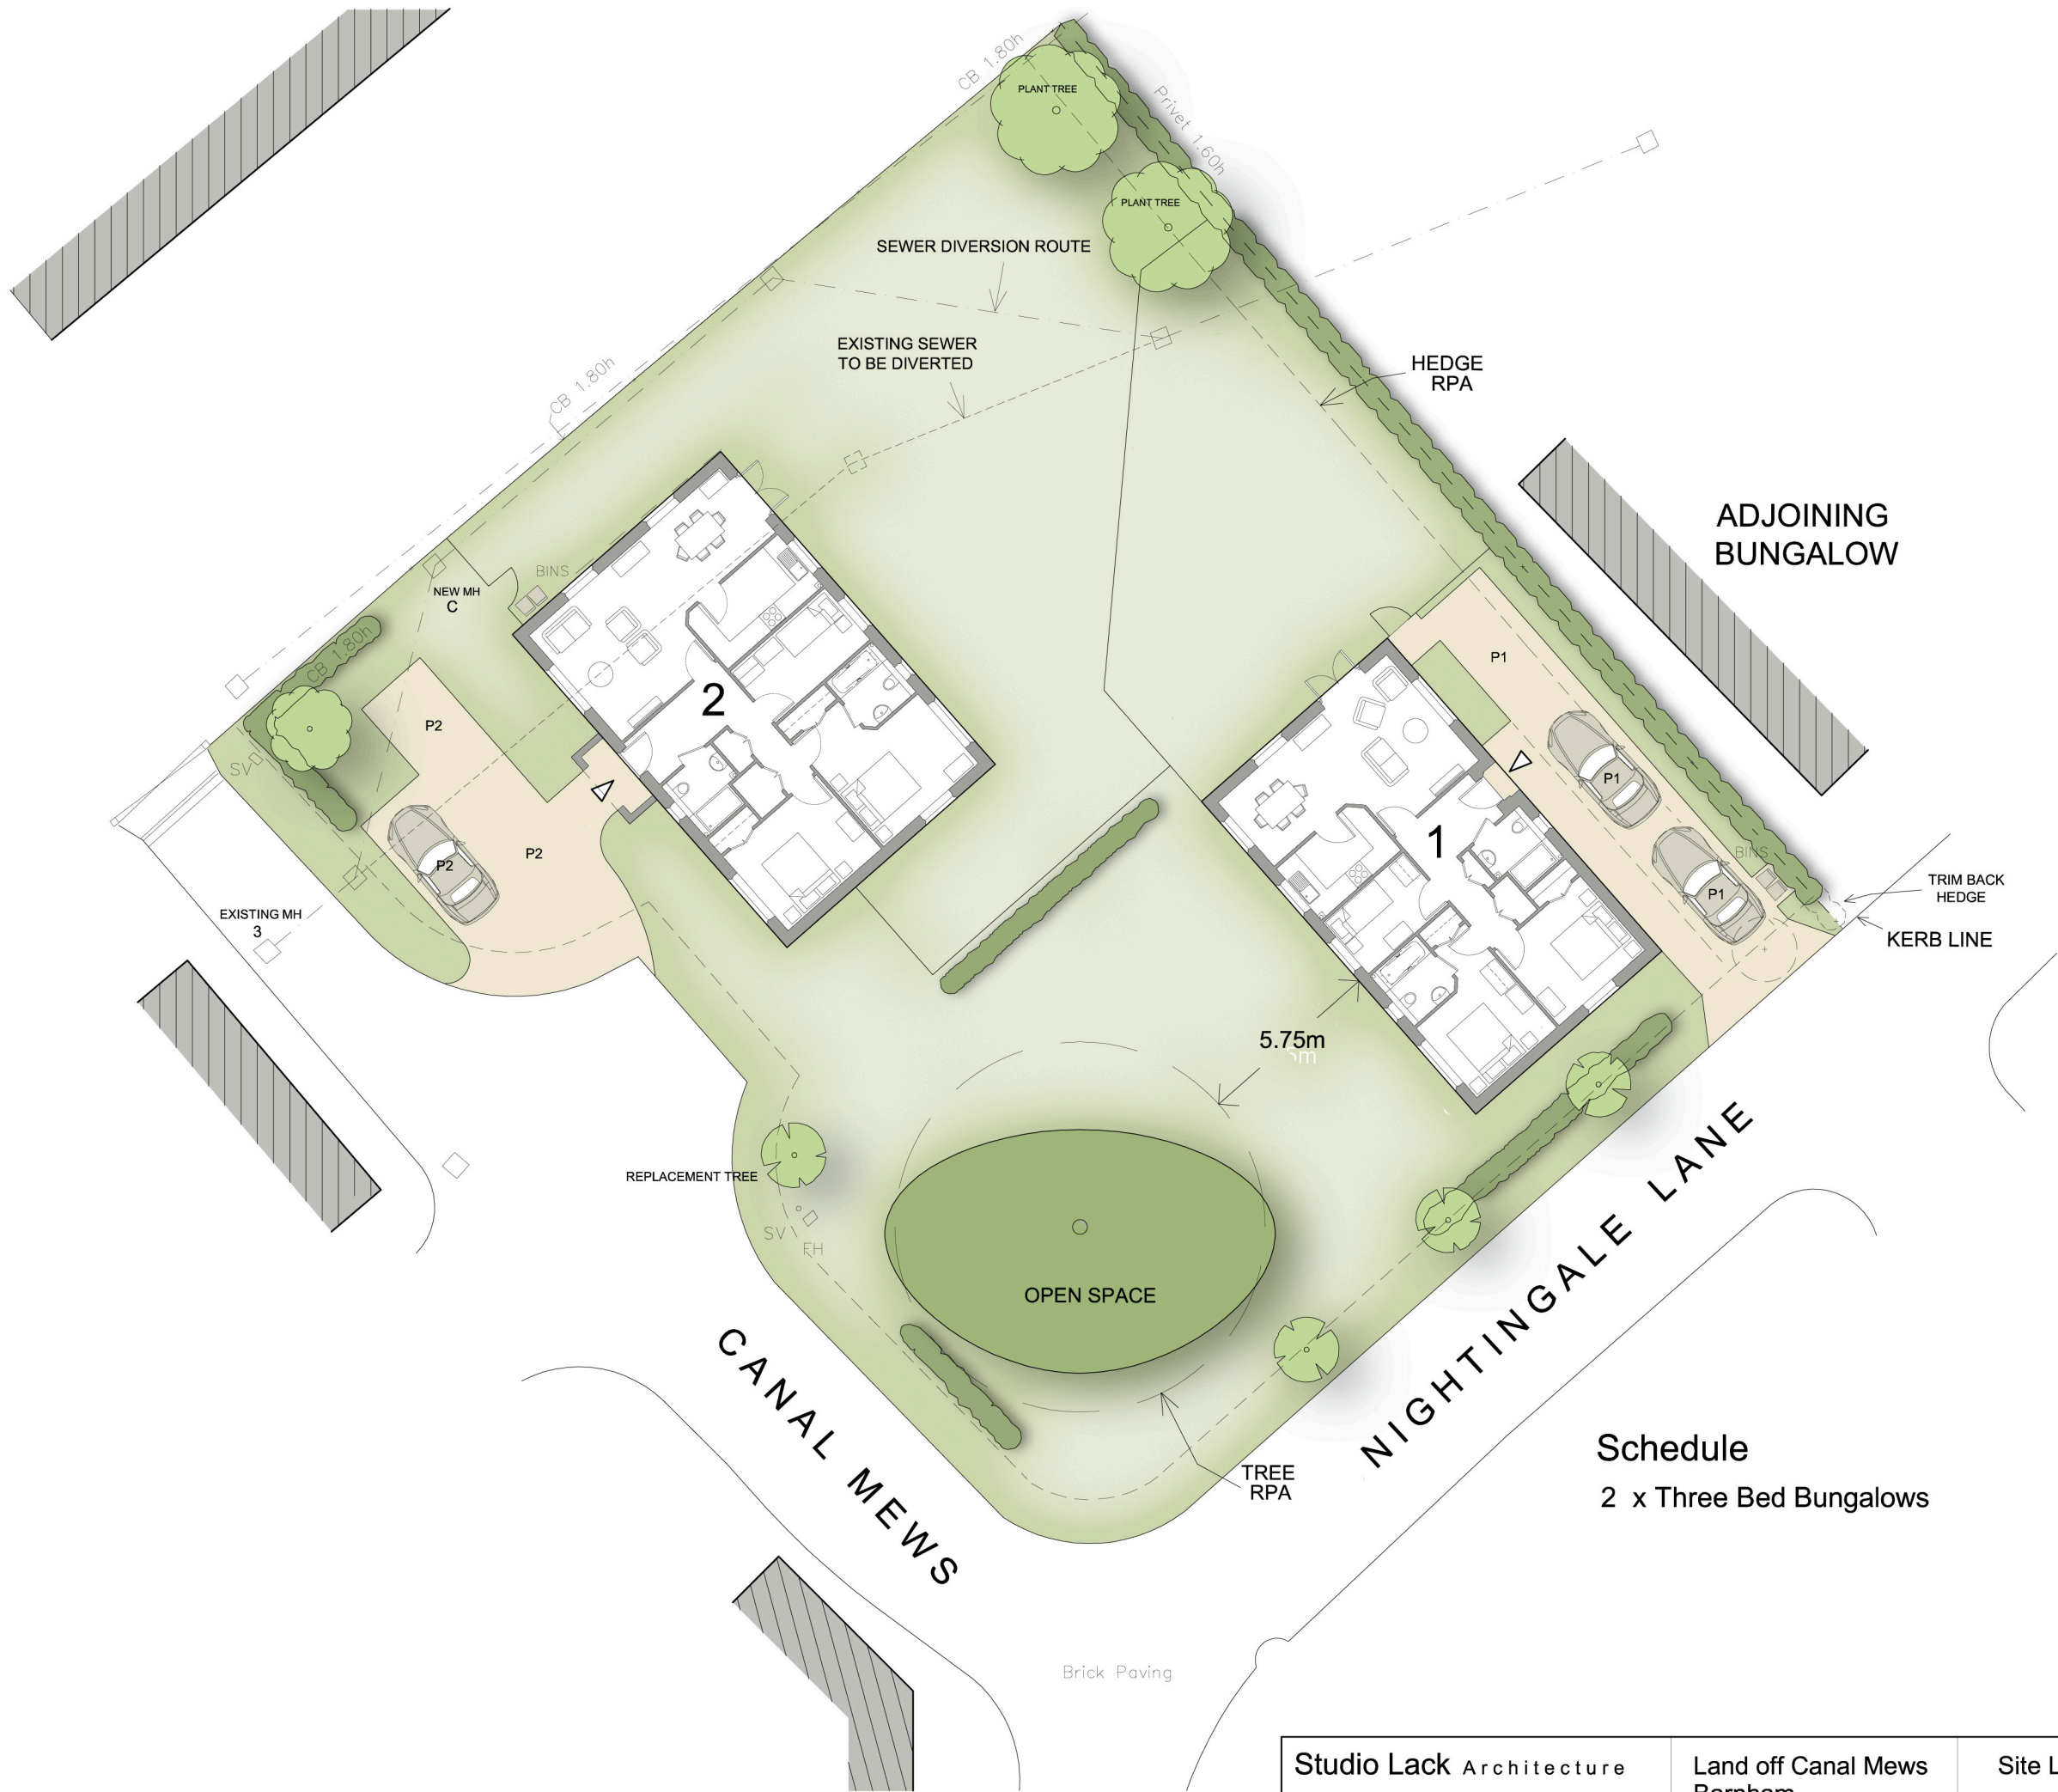

Tree replaced & re-positioned

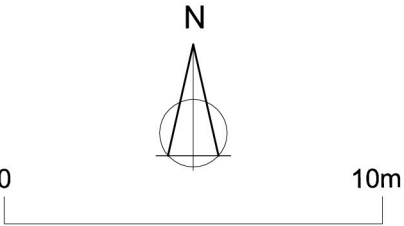

Schedule
2 x Three Bed Bungalows

Rev H 12/02/20 Plot 1 reduced in width.

Studio Lack Architecture Studio Lack Ltd : 17 Beech Avenue : Chichester 01243 782 686 : nicholas.lack@live.com : PO19 3DR	Land off Canal Mews Barnham	Site Layout 11/01/20 1/200 @ A3	Dwg 1705-12H
--	--	---	---------------------