


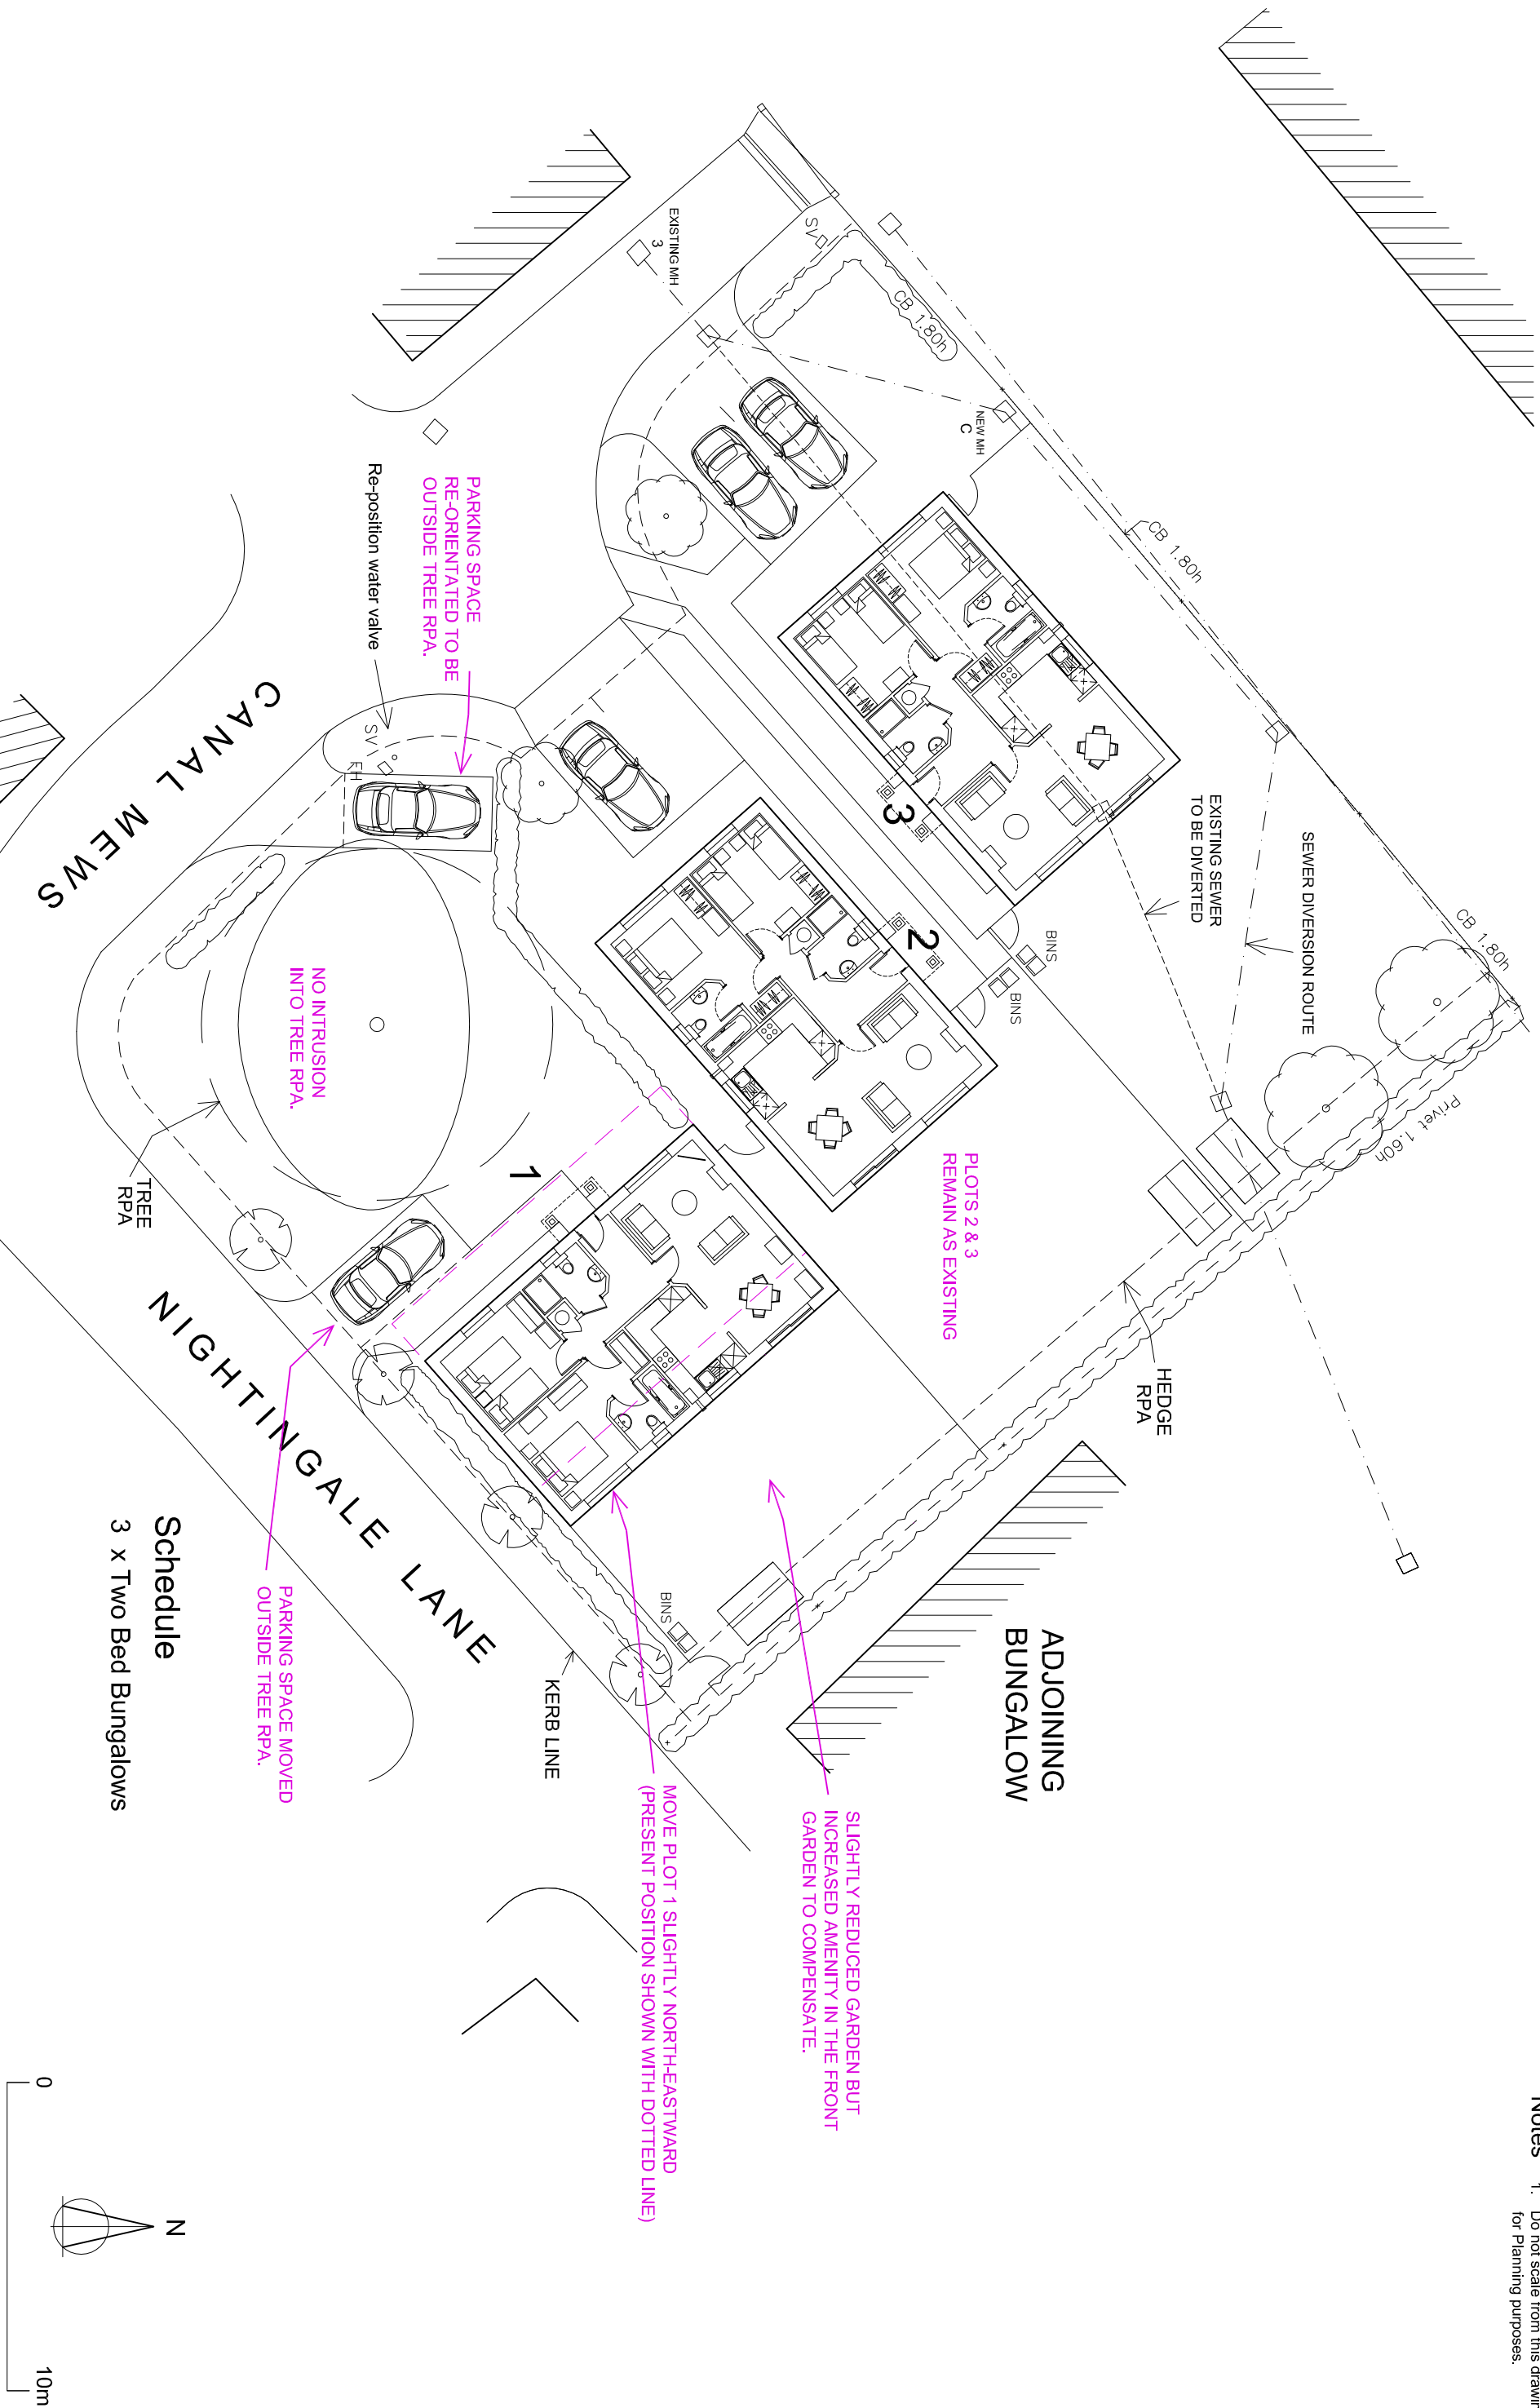

OVERMARKED SUBMITTED PLANNING APPLICATION SITE PLAN

Schedule
3 x Two Bed Bungalows

Studio Lack Architecture Studio Lack Ltd : 17 Beech Avenue : Chichester 01243 782 686 : nicholas.lack@live.com : PO19 3DR	Land off Canal Mews Barnham	Site Layout 26/10/2018 1/200 @ A3	Dwg 1705-01M
---	--------------------------------	--------------------------------------	--------------