

FIRST 1/100

13200

300 5000

1100

7500


5500

300

5200

300

300

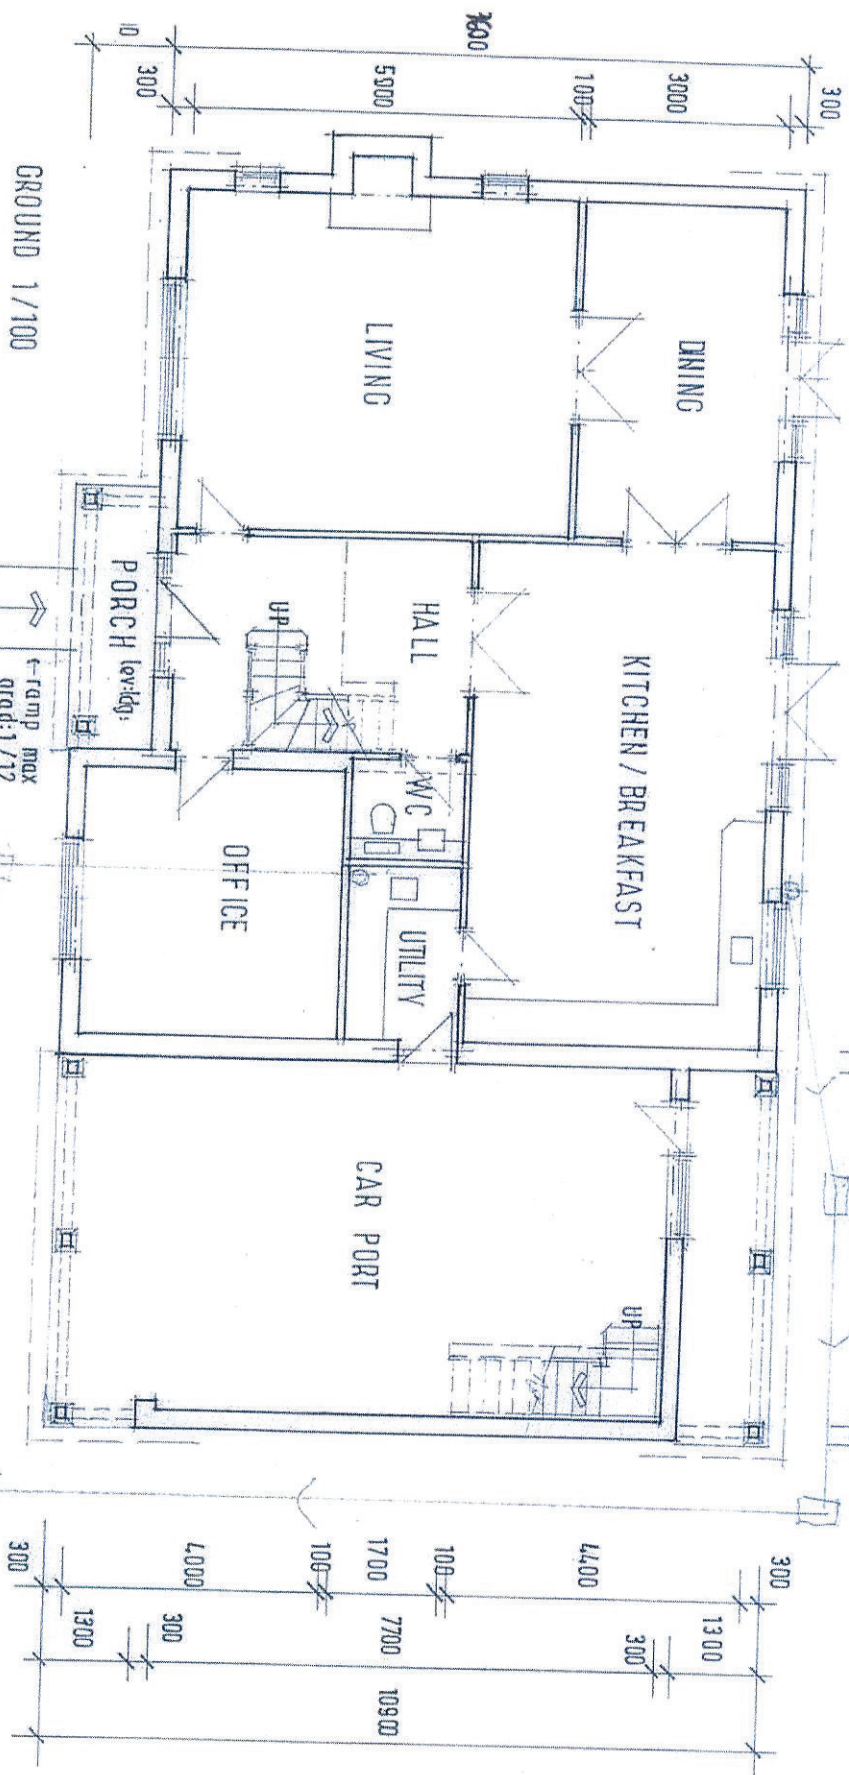

GROUND 1/100

300 5000 8600

100

3200

300

4000

300

SANITARY FITTINGS INDICATIVE ONLY

TREVOR E. UNSTED LTD

55-57 SEA LANE • RUSTINGTON • WEST SUSSEX • BN16 2RD Tel: 01903 859390

Client: **MR. M. LANGRIDGE.**

Project: **NEW DWELLING ADJ. EASTMEDE STABLE
FASTEDGATE INF. FASTEDGATE**