




NATIONAL
MAP CENTRE

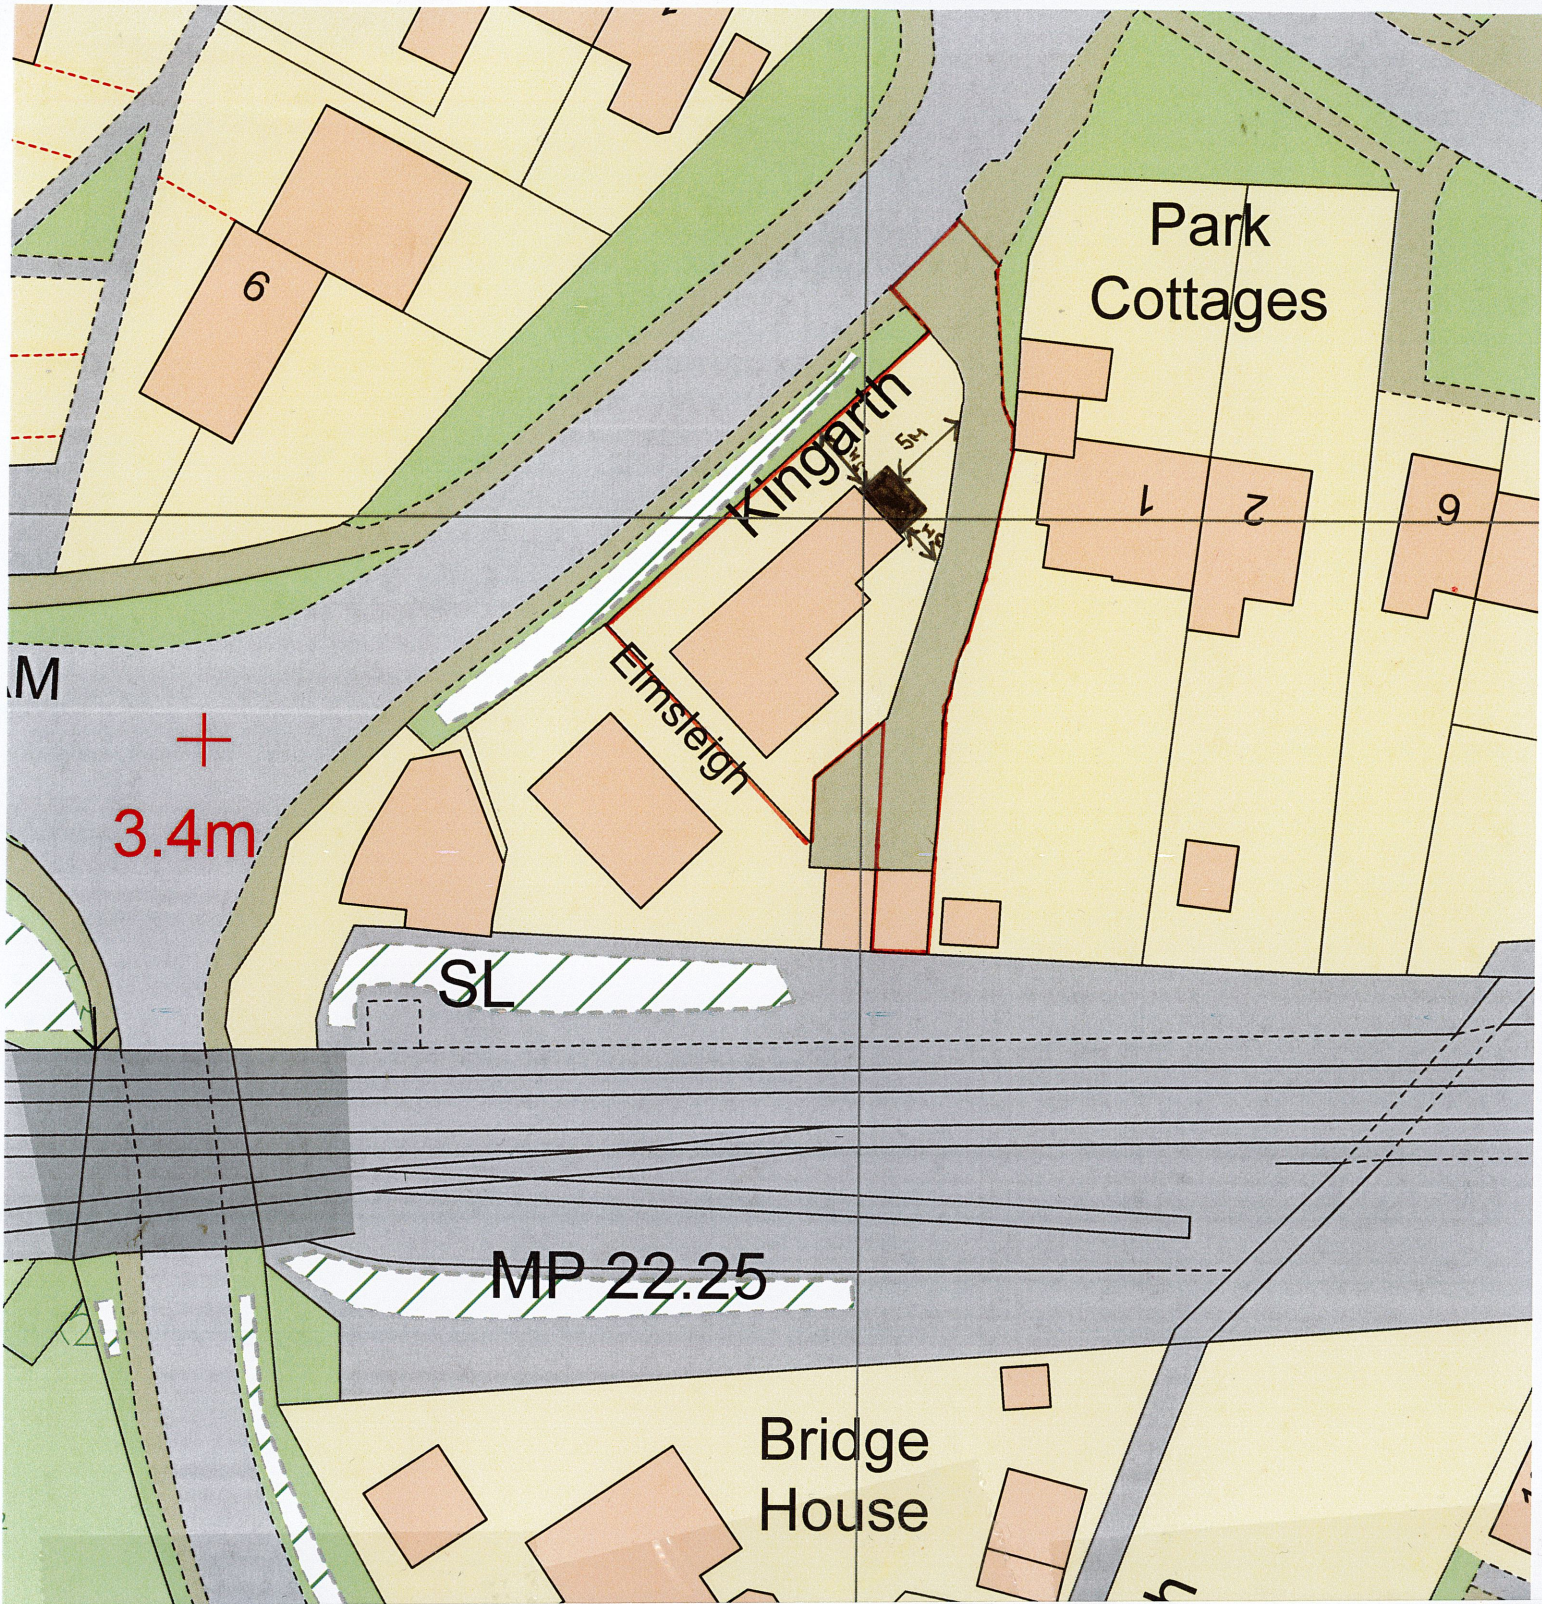

Os Licence number AC0000214278
Our Reference 90018638

BLOCK PLAN

SCALE 1:500

0 30
METRES



Site Address
KINGARTH
LAKE LANE, BARNHAM
BOGNOR REGIS,
WEST SUSSEX
PO22 0JA