


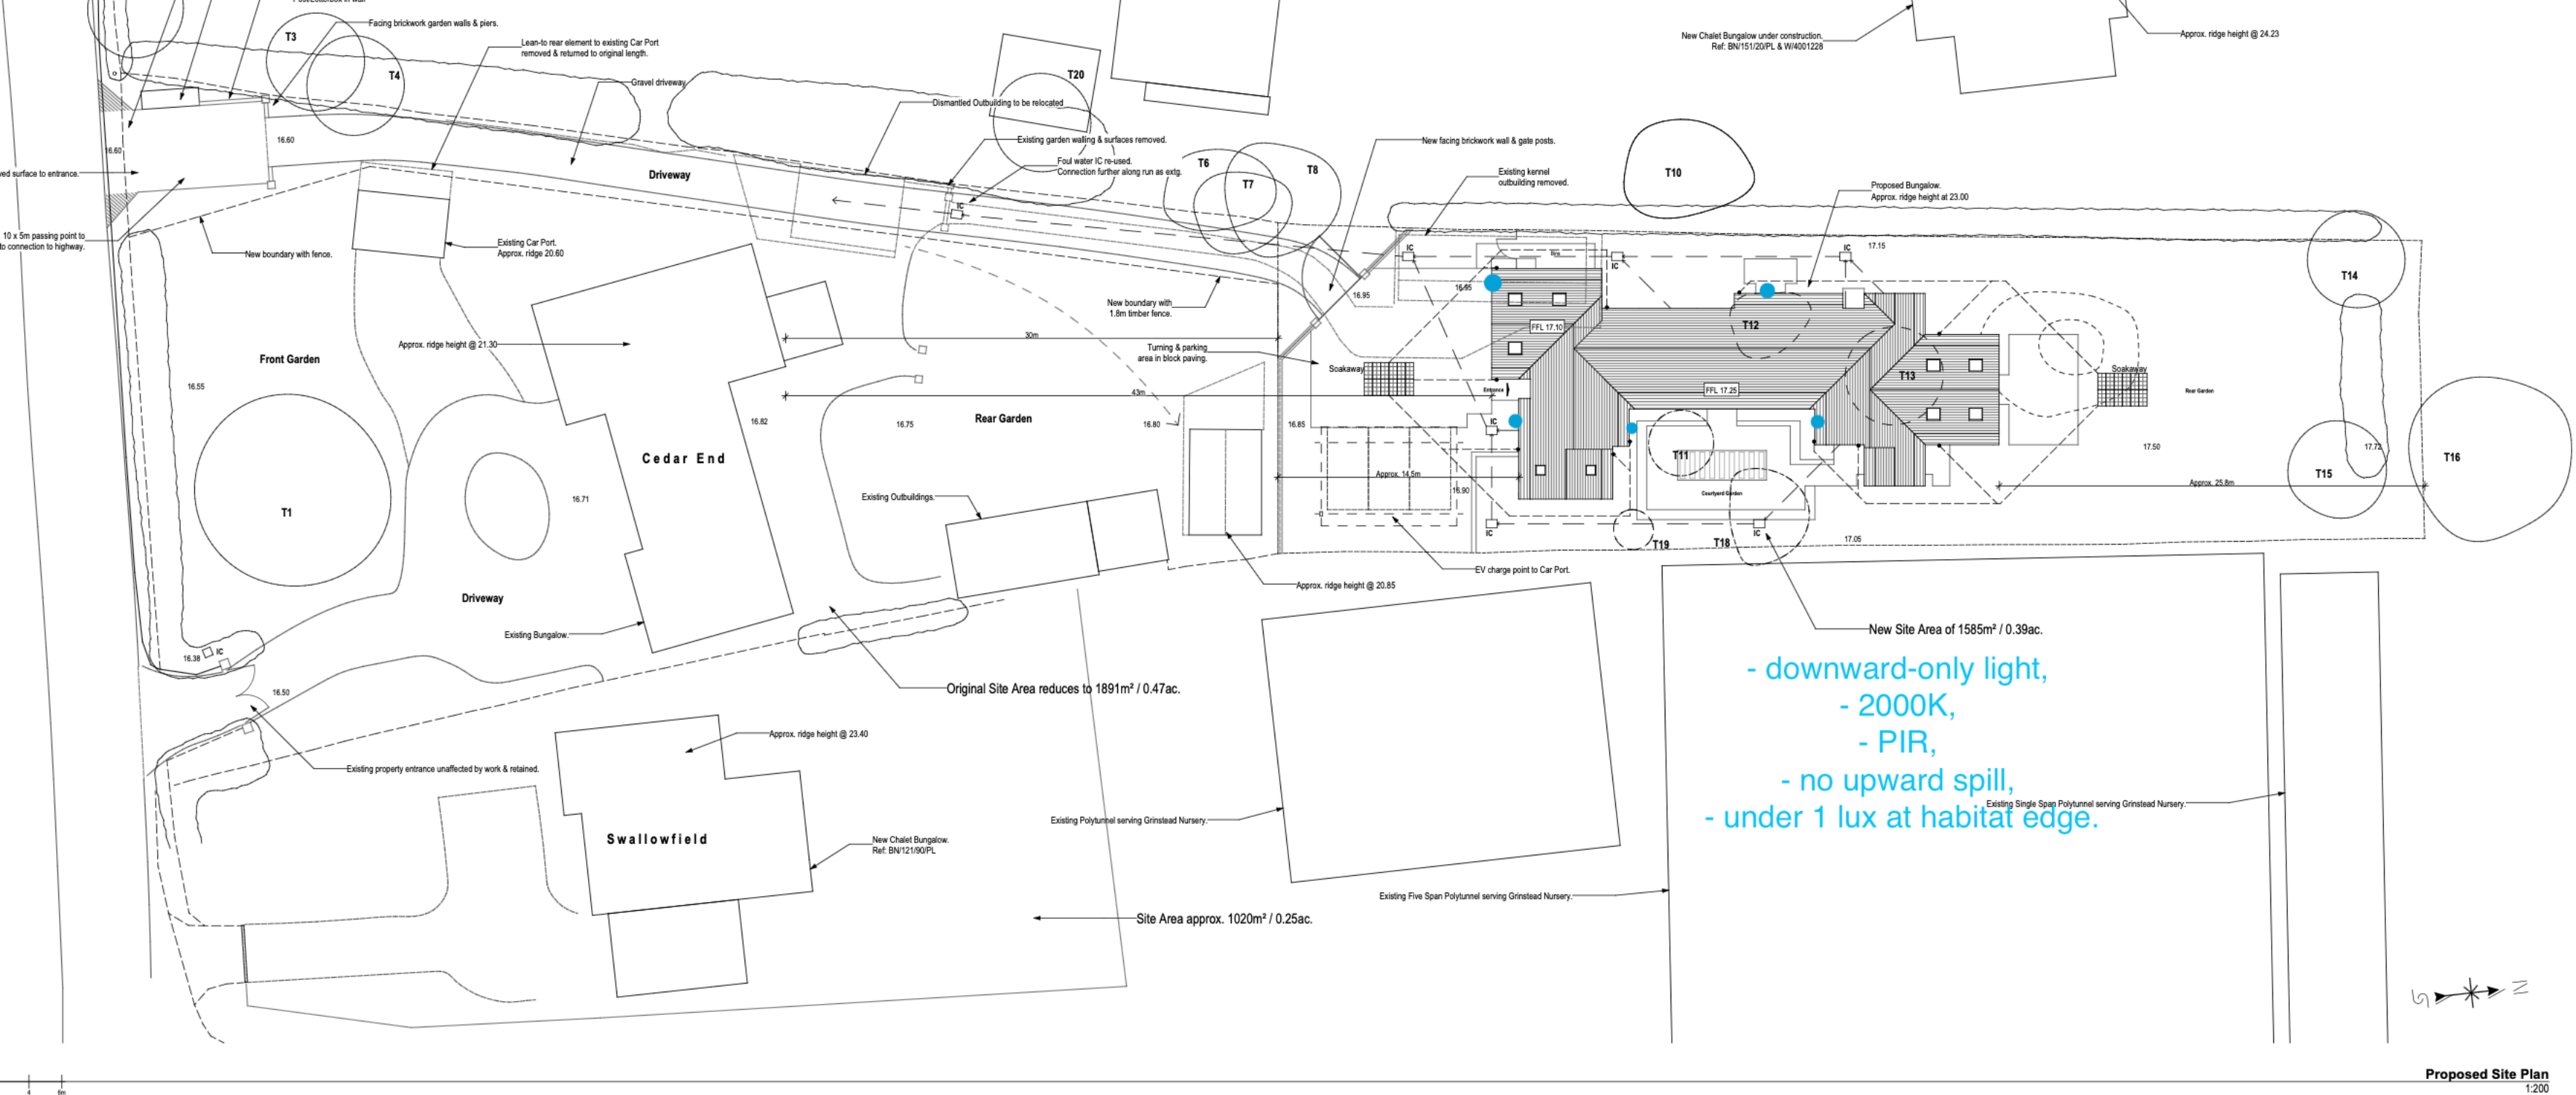

Proposed Site Plan
1:200