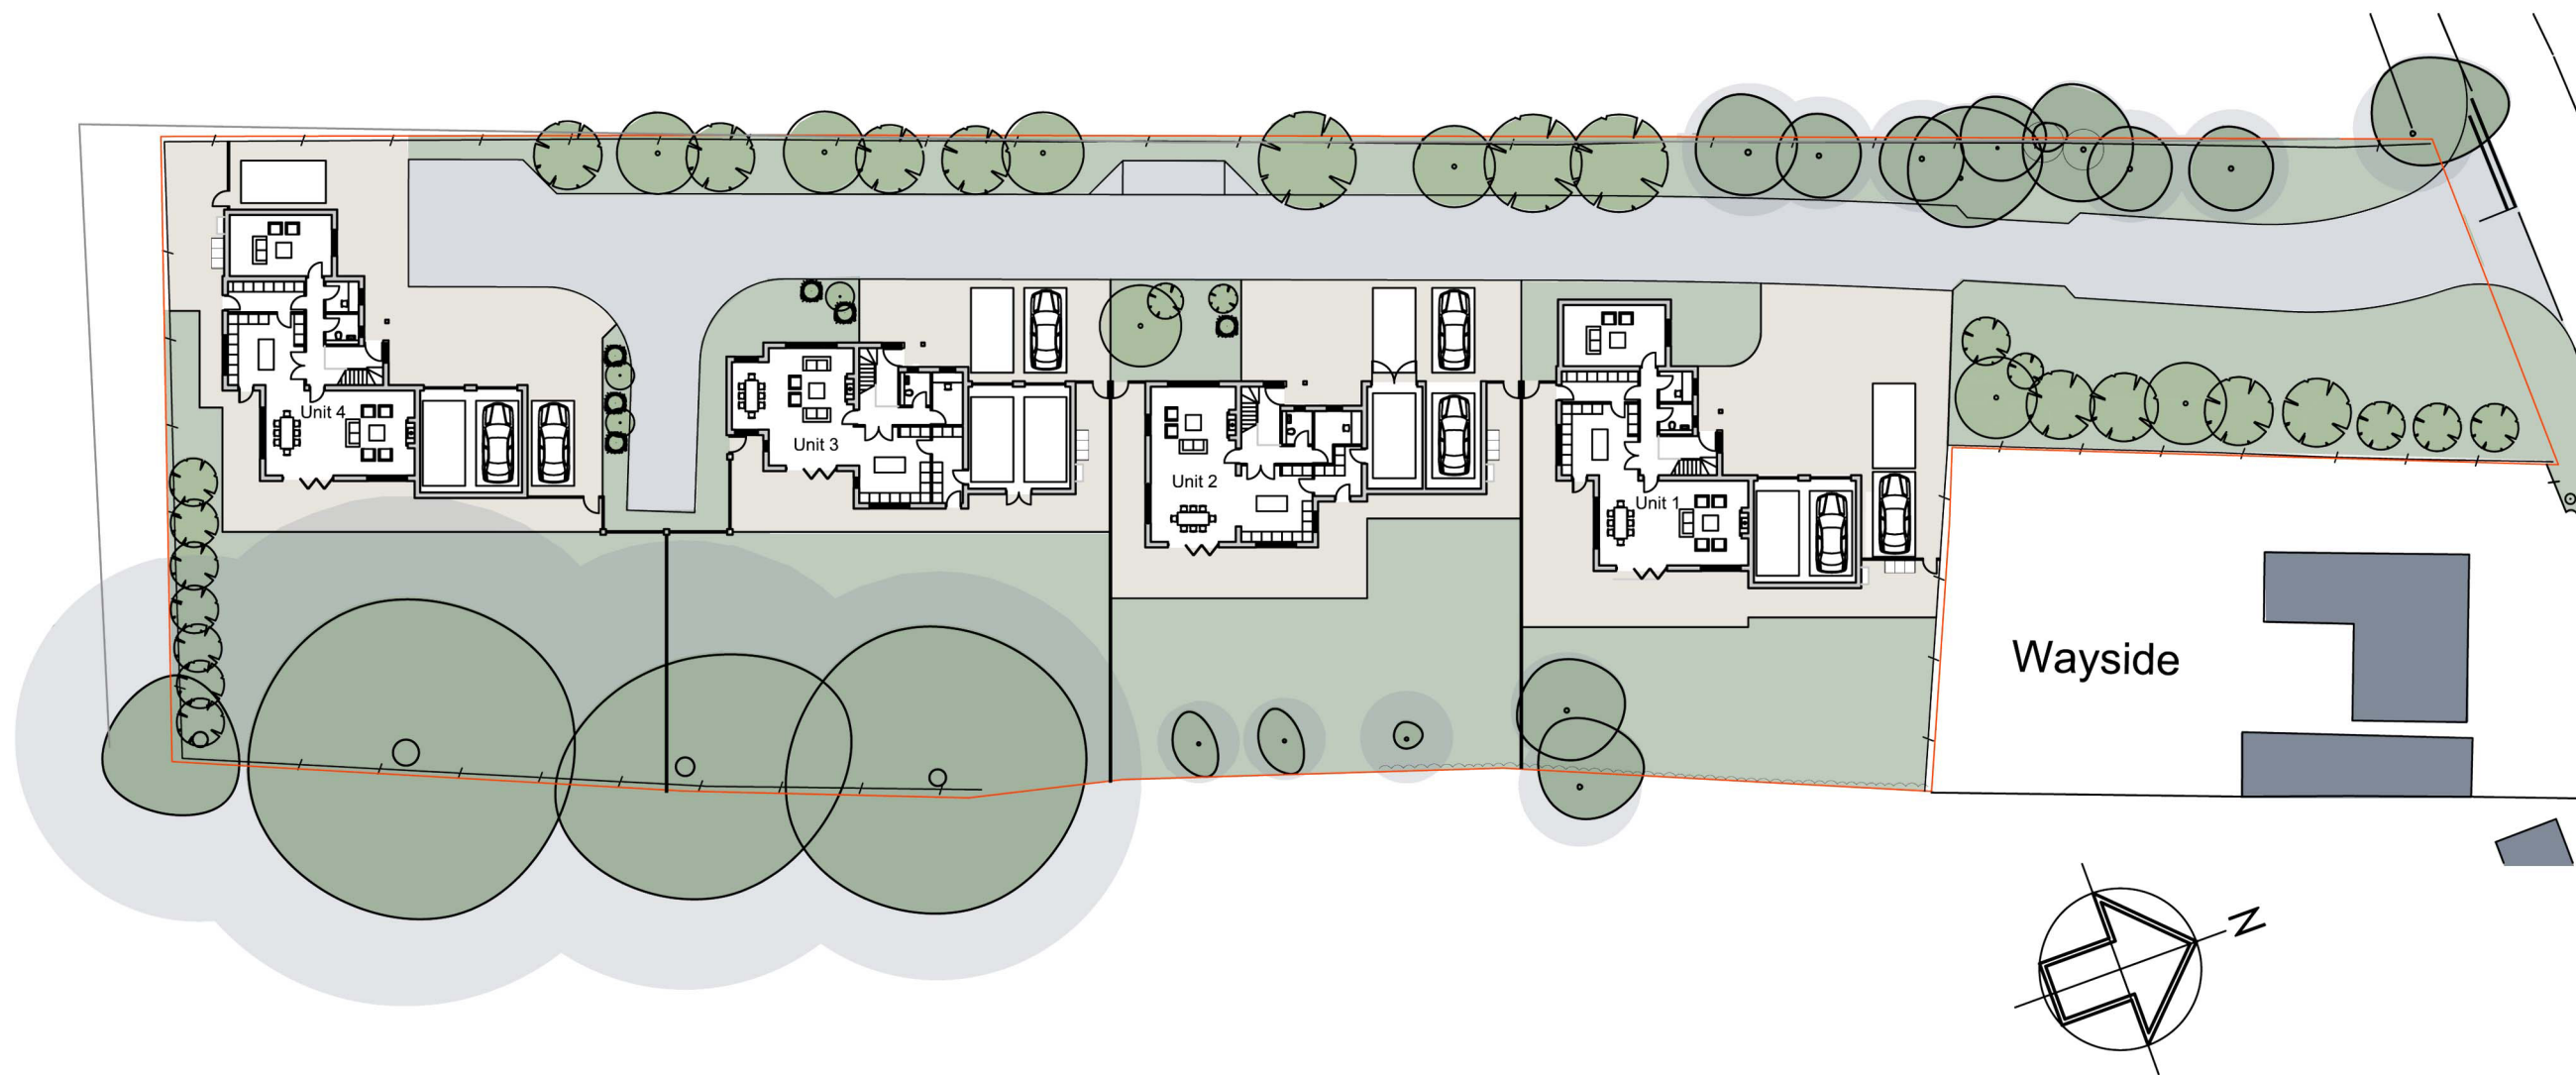


Residential Development - Wayside, Eastergate Lane
 Concept Design - Draft Site Layout 1194-A-06

06

8 Main St - Bilton - Rugby
 Warwickshire CV23 8TS
 M 07525 921451
 E conceptworld@btinternet.com