




Indicative Elevations Plots 1 - 4

Scale 1 : 50

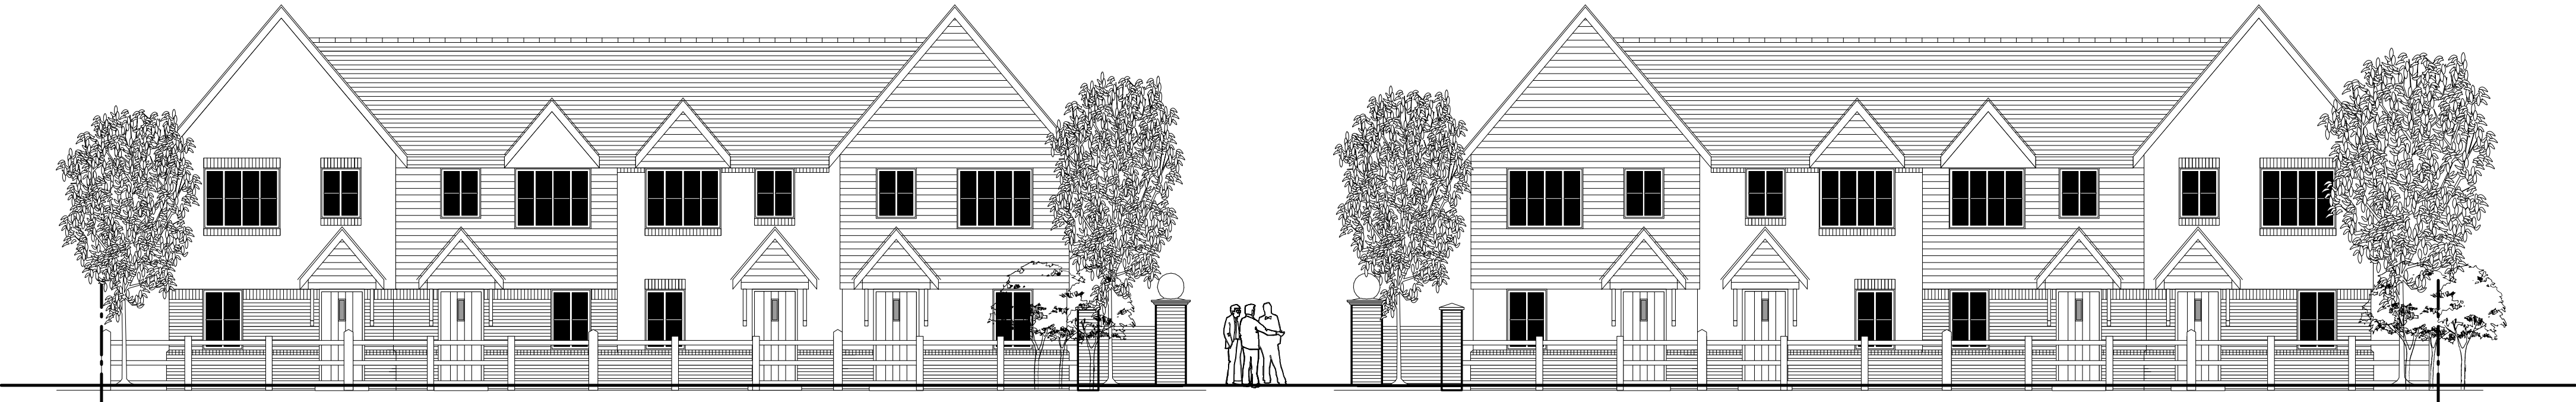

Indicative Street Scene From Yapton Raod

Scale 1 : 100

IVON BLUMER ARCHITECTS LTD

PROJECT	The Lillies	DATE	15/02/10
TITLE	Illustrative Street Scene	DRG NO	IBA/315/04
SCALE	As Noted	REVISIONS	-



Orchard House Studio
41 West Drive
Aldwick Bay
West Sussex
PO21 4LZ
Tel 01243 263241

www.ivonblumerarchitects.com
ivon@ivonblumerarchitects.com