


WALL FINISHED WITH
TIMBER BOARDING OVER
BRICK PLINTH.

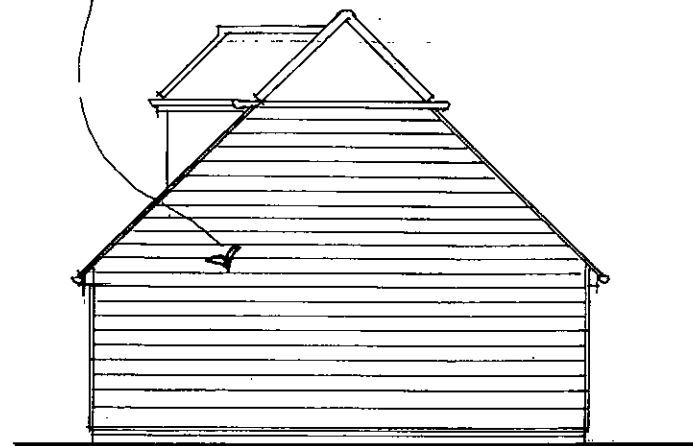


N.W. elevation

Scale 1:100 at A3

0 5 10m

ROOF FINISHED WITH
PLAIN TILES


SOLAR PANELS

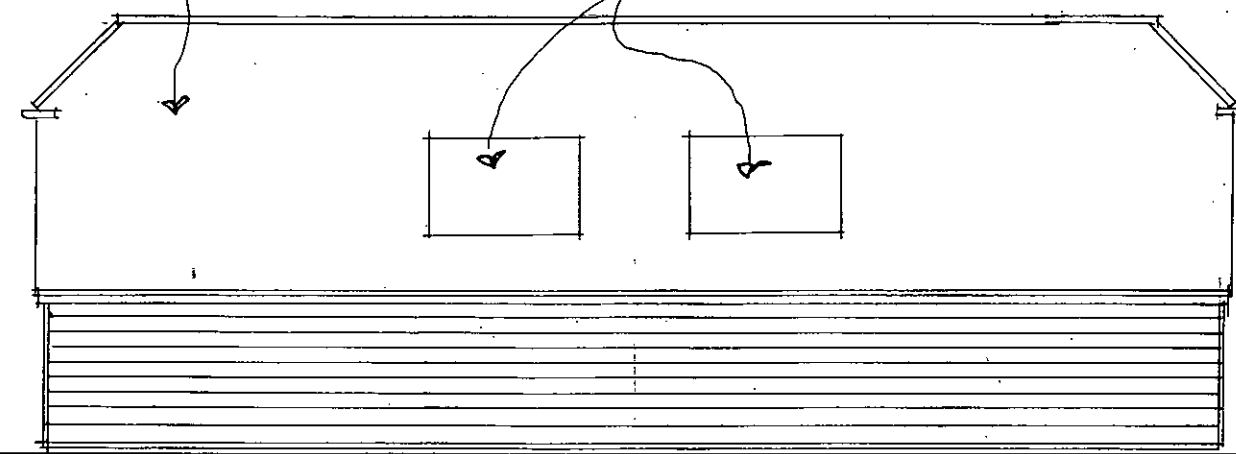

S.W. elevation

GREEN OAK POSTS
& GALLOWS BEAMS

VELUX TYPE ROOFLIGHTS

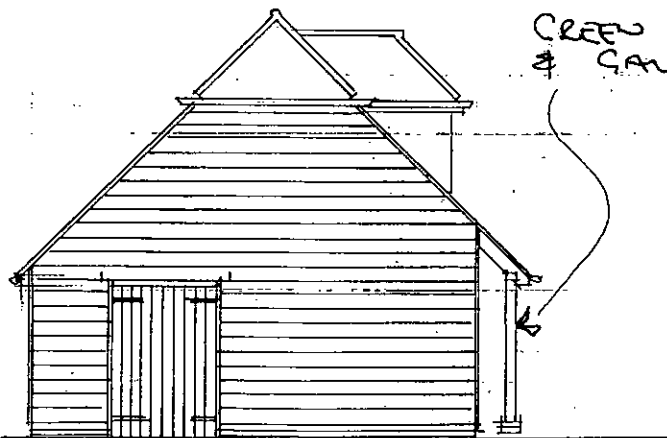

S.E. elevation



N.E. elevation

RJCA Chartered Architects

The White House, 2 Lavant Road
Chichester, West Sussex PO19 5RQ
Tel: 01243 779600
Mobile: 07973435493
Email: rjcatkinson@btinternet.com

Project Name: Grove house, Barnham

Drawing: Proposed garage building – scale 1:100 @ A3

Drawing Number: 2012/36/03

Rev.